

PROPOSED ELEVATIONS 1:100

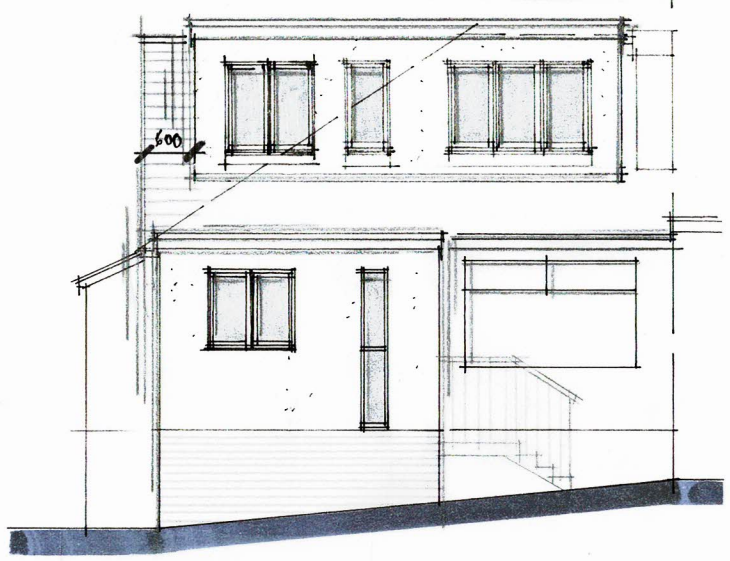

FRONT (s)

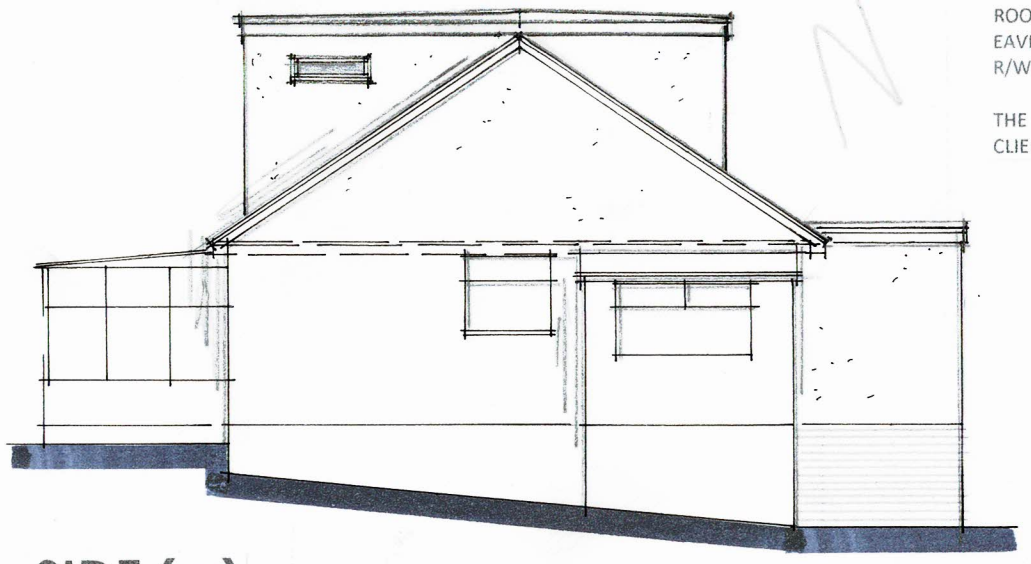


SIDE (w)


SCHEDULE OF FINISHES

ELEVATIONS : render to external walls, gable & dormer window
WINDOWS/DOORS : grey powdercoated aluminium double glazed
ROOF : plain roof tile to match with composite GRP flat roof
EAVES : white PVCu and double glazed
R/W GOODS : black half round guttering & downpipes


THE CONTRACTOR IS TO PROVIDE SAMPLES FOR APPROVAL BY THE CLIENT AND THE LOCAL PLANNING AUTHORITY WHERE REQUIRED.

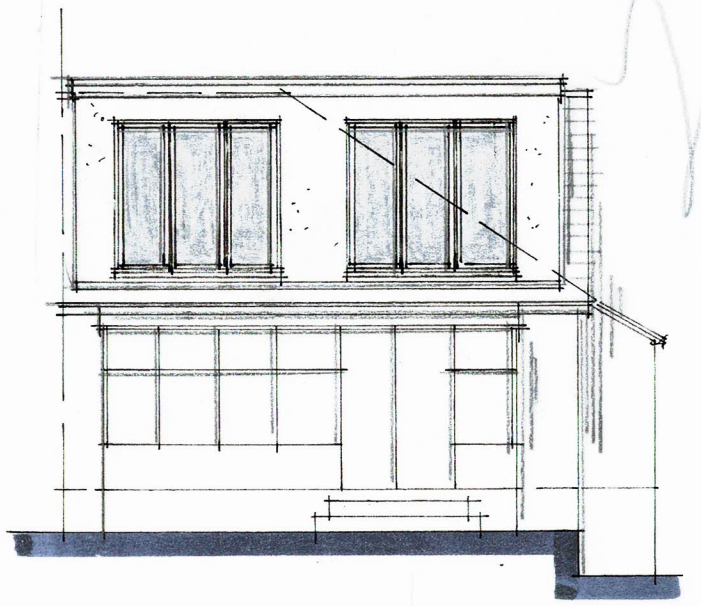

REAR (n)

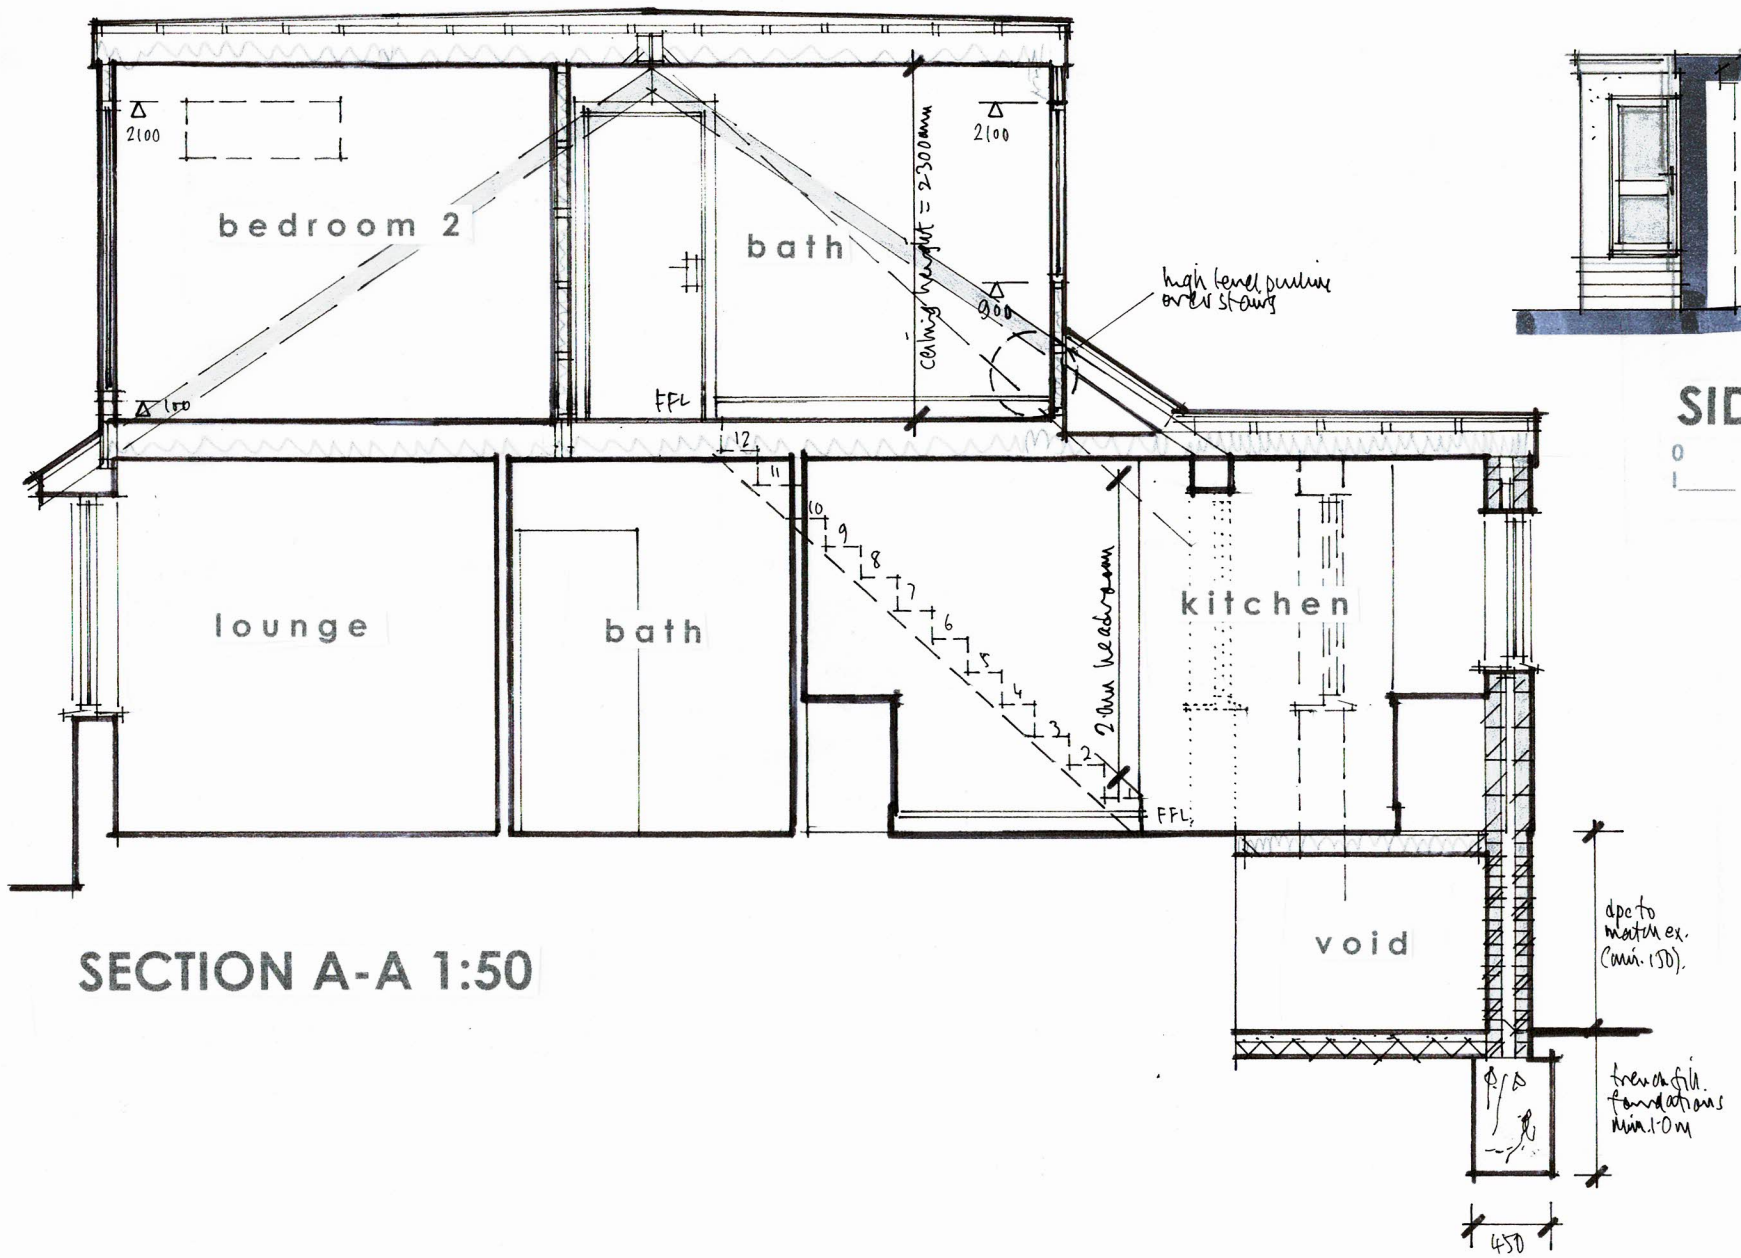

SECTION A-A 1:50

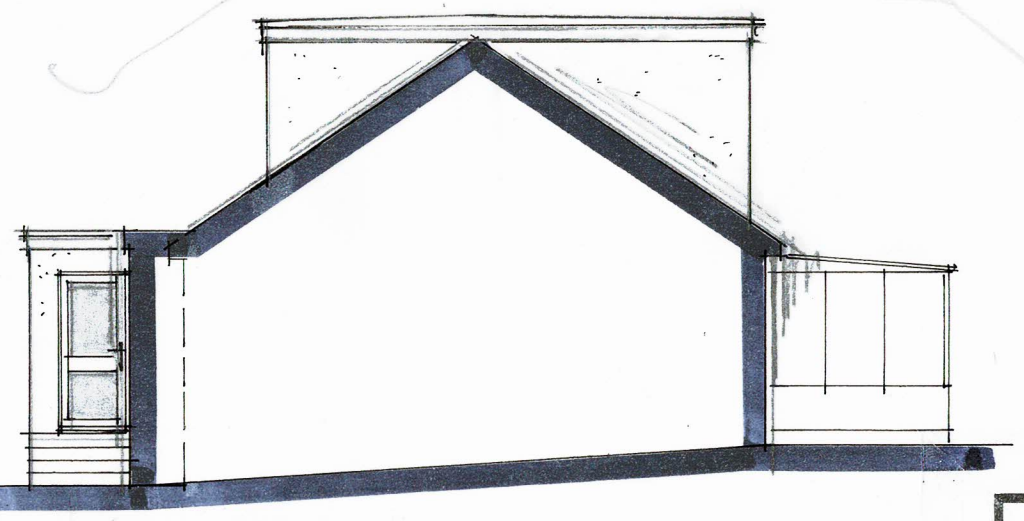

SIDE (e) ELEVATION 1:100 @ A3

0 1 2 3 4 5m
metres

THIS DRAWING TO BE READ IN CONJUNCTION WITH STRUCTURAL ENGINEERS DETAILS & CALCULATIONS

Figured dimensions to take precedence over scaled dimensions. The contractor is to verify all dimensions on site before commencing any works.

Any discrepancies whatsoever to be brought to the attention of the client immediately.

The copyright of this drawing is reserved and the drawing must not be disclosed without authority.

Project

85 HOWARD ROAD, SOMPTING

Proposed roof extension & ground floor front extension

Client

Mrs Taylor

Drawing no. **ST/HR/04** A

Scale **AS SHOWN** | Date **Jan 2021**

Drawn By **WG**

WAYNE GANDER MCIAT
Chartered Architectural Technologist
98 Durrington Lane
WORTHING
West Sussex
BN13 2RQ
M 07808 887896
Email - waynegander08@gmail.com

Revisions A - front dormer reduced on west edge 10/5/21