
Drawing number / Rev
B1629800/PS/PLAN/1

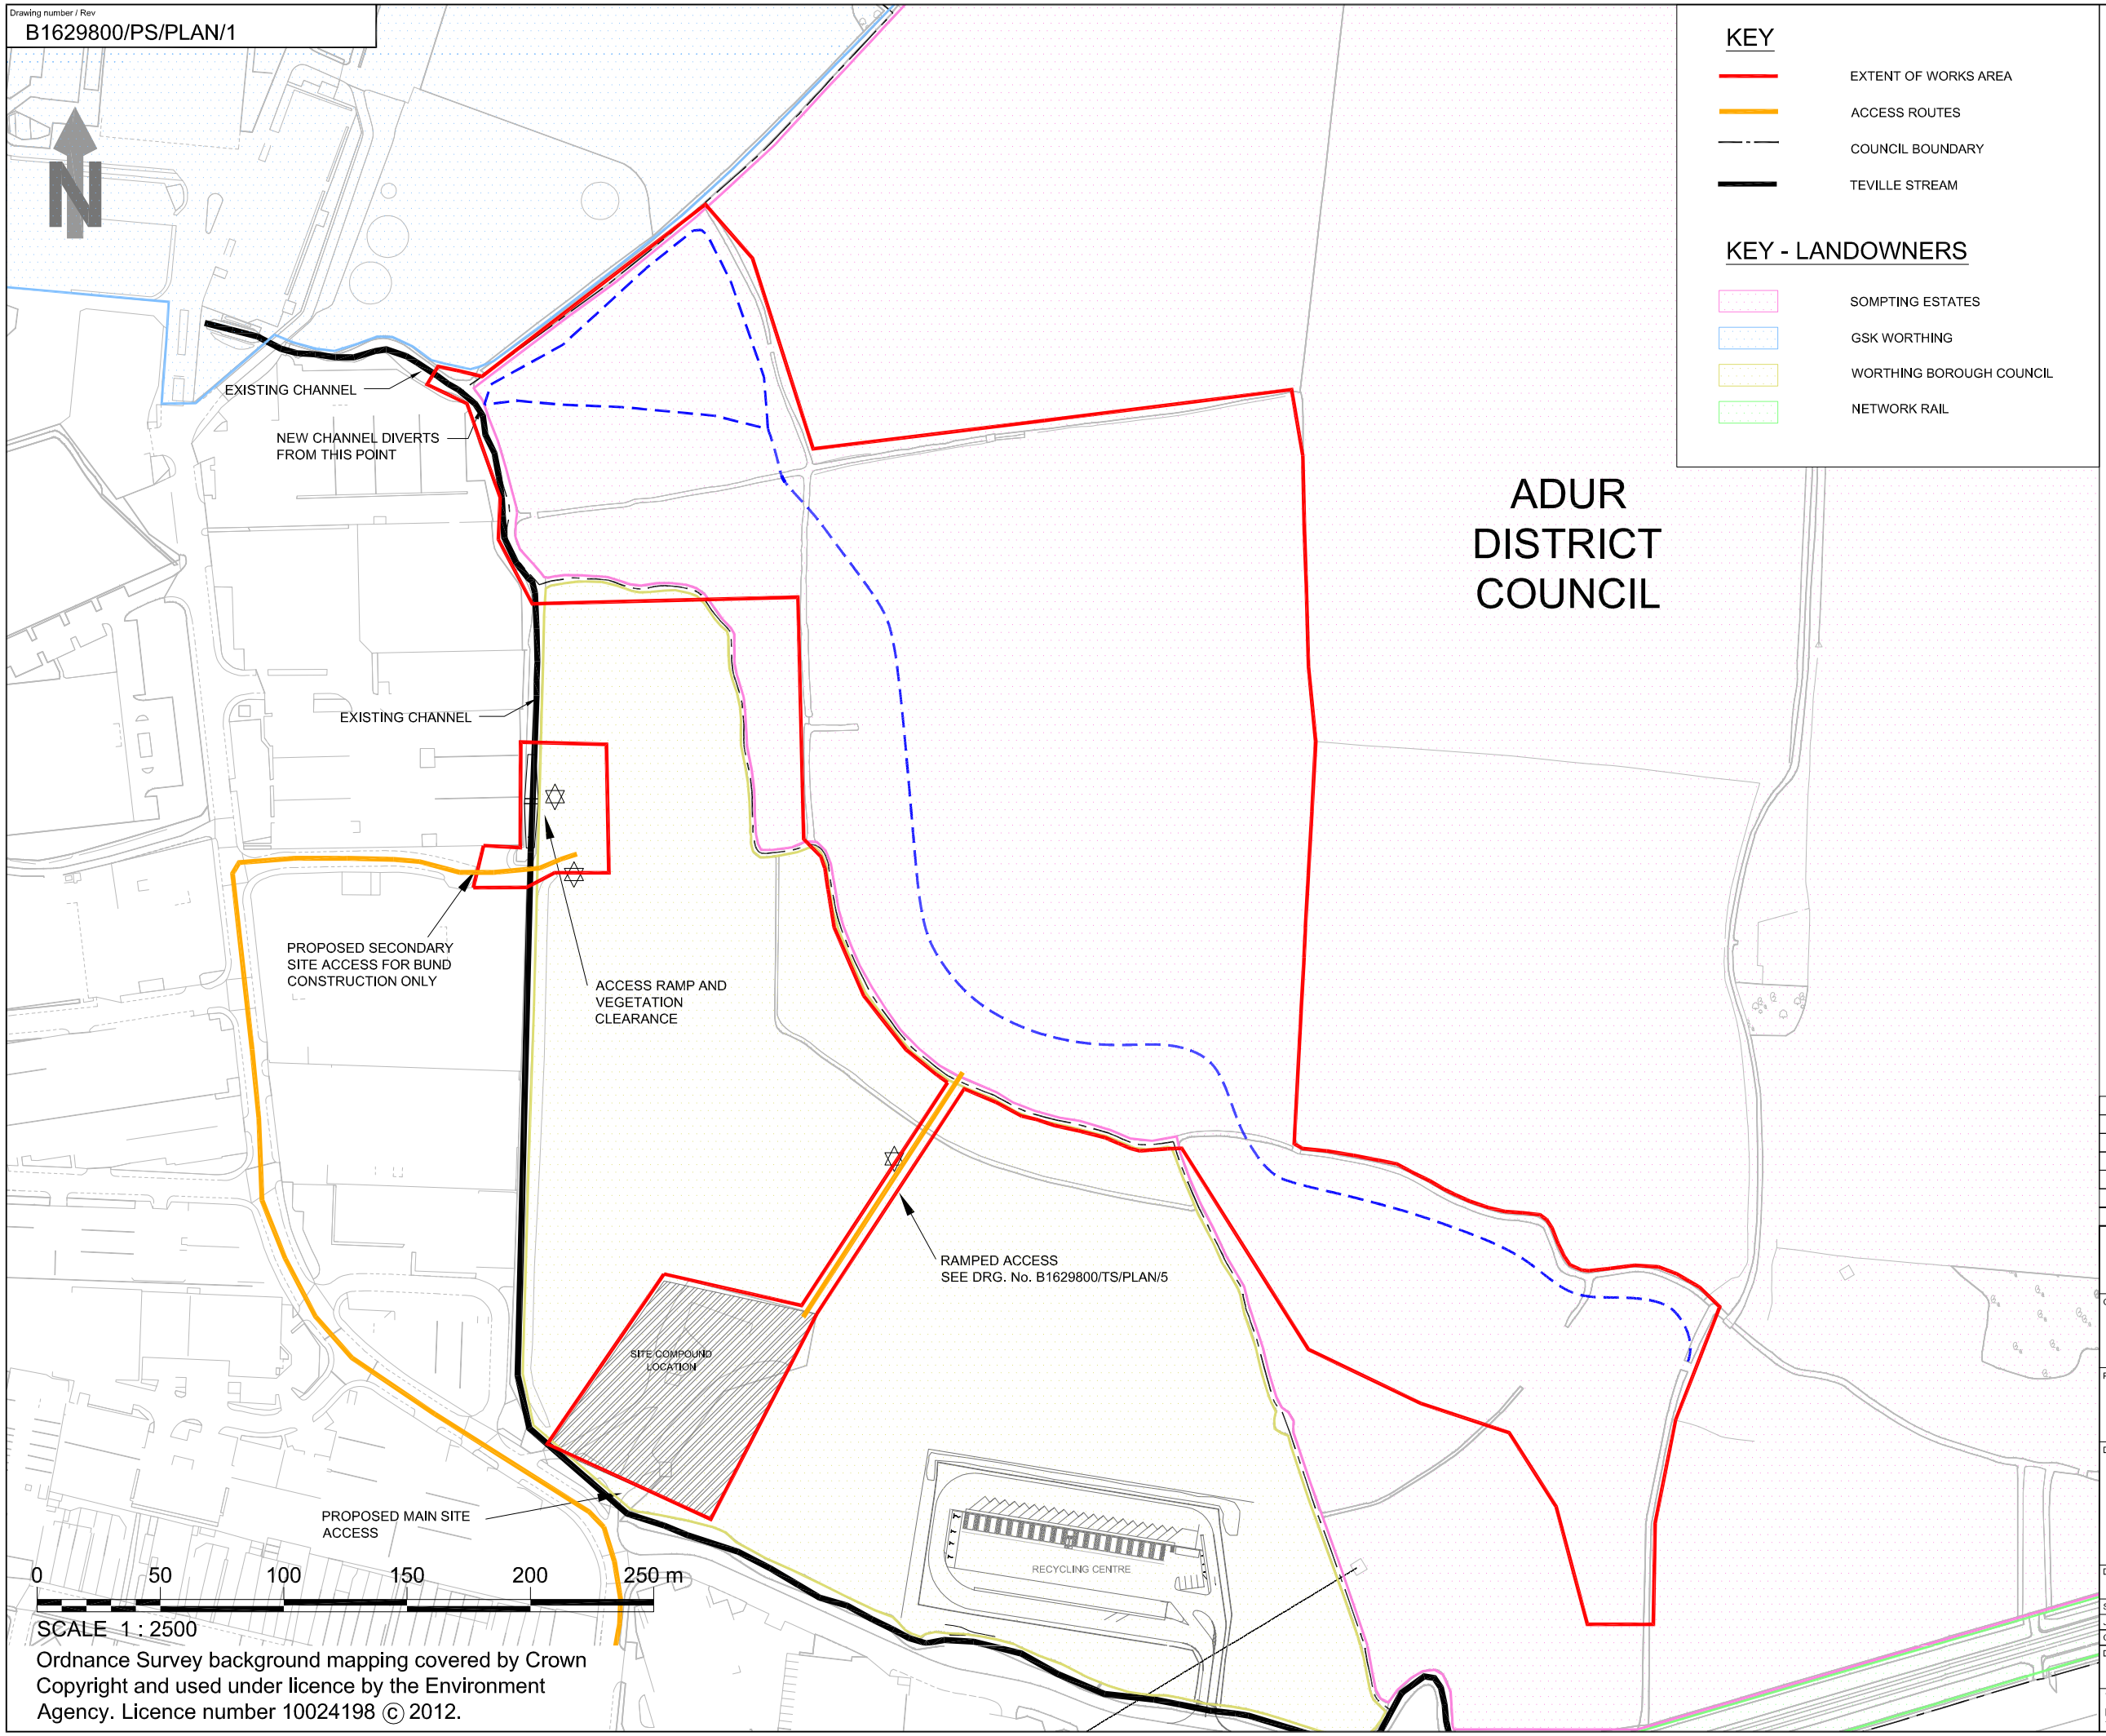

SCALE 1 : 2500

Ordnance Survey background mapping covered by Crown Copyright and used under licence by the Environment Agency. Licence number 10024198 © 2012.

KEY

- EXTENT OF WORKS AREA
- ACCESS ROUTES
- COUNCIL BOUNDARY
- TEVILLE STREAM

KEY - LANDOWNERS

- SOMPTING ESTATES
- GSK WORTHING
- WORTHING BOROUGH COUNCIL
- NETWORK RAIL

NOTES

1 ALL LEVELS IN METRES ABOVE ORDNANCE DATUM.
2 ALL DIMENSIONS IN METRES UNLESS OTHERWISE STATED.
3 SOFT GROUND ALONG PROPOSED RIVER DIVERSION ROUTE. ACCESS TRACK TO BE PROVIDED AS DESCRIBED IN SPECIFICATION. INCLINES >1:5 INDICATED BY ✡

SHE BOX OMITTED FOR PLANNING DRAWINGS

Rev	Rev. Date	Purpose of revision	Drawn	Checkd	Rev'd	Apprv'd
5	19.10.12	MINOR MODIFICATIONS	MS	TW	JDG	MS
4	18.10.12	INCORPORATE CLIENT DESIGN CHANGE	AE	TW	JDG	MS
3	05.10.12	TENDER - CLIENT REVIEW	AE	TW	JDG	MS
2	20.08.12	FOR PLANNING SUBMISISON	BG	TW	MS	MS
1	27.07.12	DRAFT FOR CLIENT INTERNAL REVIEW	BG	TW	MS	MS
0	17.04.12	FOR PLANNING SUBMISSION	TW	RH	JDG	MWS

JACOBS
Simpson House, 6 Cherry Orchard Road, Croydon, Surrey, CR9 6BE
Tel:+44(0)208 686 8212 Fax:+44(0) 208 681 2499
www.jacobs.com

Client: Environment Agency

Project: TEVILLE STREAM IMPROVEMENT WORKS

Drawing title: PLAN OF DEACON WAY CULVERT BYPASS CHANNEL SITE LOCATION, ACCESS AND LAND OWNERSHIP

Drawing status: FOR PLANNING SUBMISISON

Scale	1:2500 @ A3	DO NOT SCALE
Jacobs No.	B1629800	
Client no.		

Drawing number: B1629800/PS/PLAN/1 ADUR
Rev: 5

This drawing is not to be used in whole or part other than for the intended purpose and project as defined on this drawing. Refer to the contract for full terms and conditions.