This drawing is copyright and must not be reproduced without the written consent of the Architect.

REV DATE DESCRIPTION

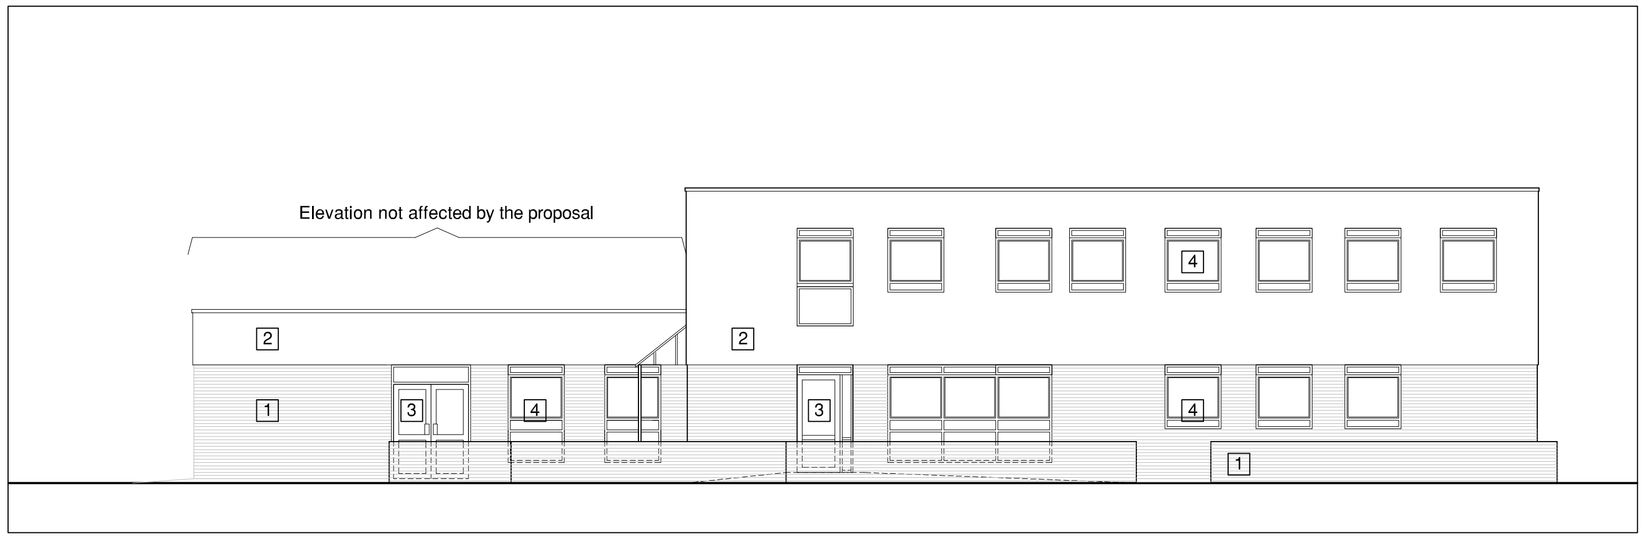

West Elevation as Existing - Scale 1:100



South Elevation as Existing - Scale 1:100

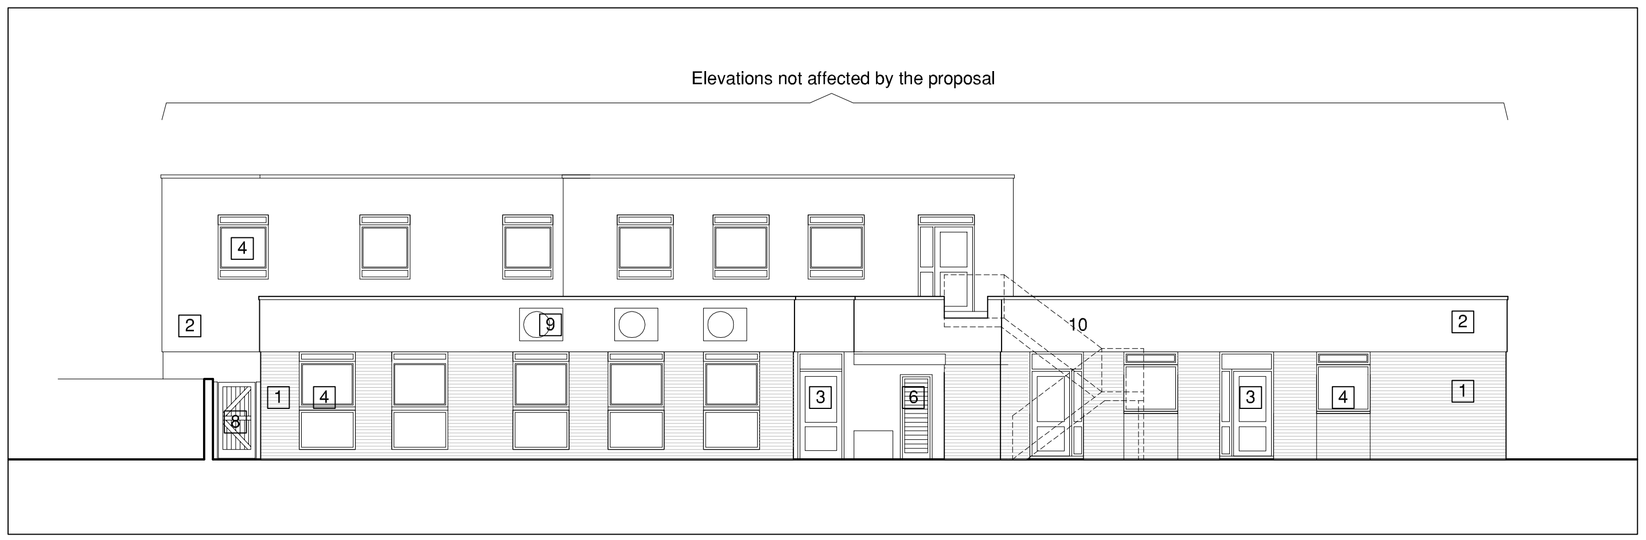

East Elevation as Existing - Scale 1:100

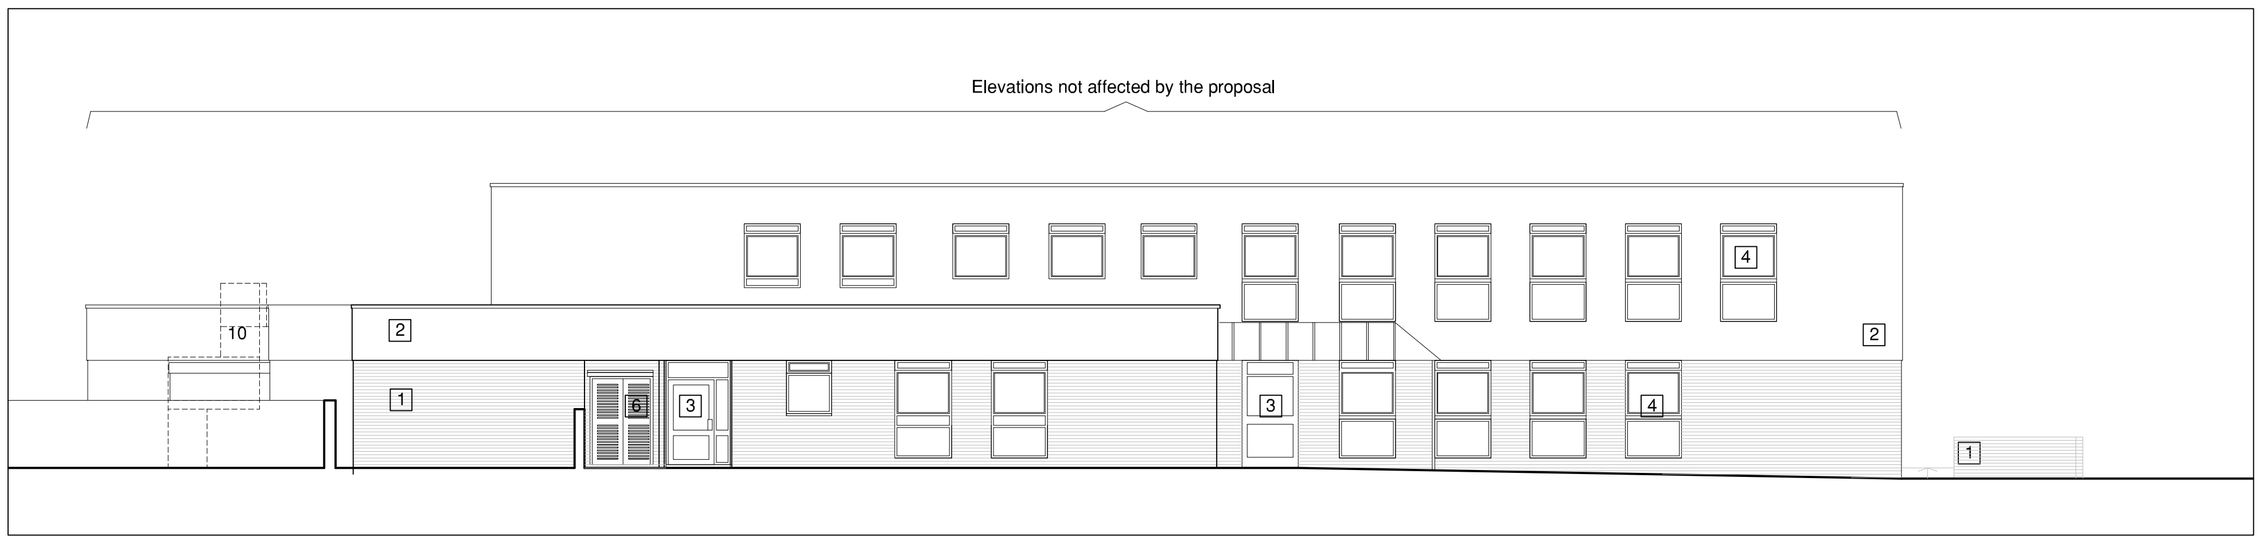

North Elevation as Existing - Scale 1:100

Key

1	Brickwork
2	Render
3	PPC aluminum doors
4	PPC aluminum windows
5	Patent glazing canopy
6	Painted Timber Door
7	PPC steel door
8	Timber gate
9	Air Conditioning units
10	Painted steel fire escape stair

Scale Bar 1:100

0 1 2 3 4 5 10m

PLANNING

SK68

25001 - Methold House, Worthing

Elevations as Existing

Scale 1:100 @ A1

July 2025

saville jones consultants

74 victoria road worthing west sussex bn11 1un united kingdom
t +44 (0)1903 211 383 mail@savillejones-architects.com