This drawing is copyright and must not be reproduced without the written consent of the Architect.

REV	DATE	DESCRIPTION
A	01.08.25	Location of proposed door and ramp highlighted with clouds.

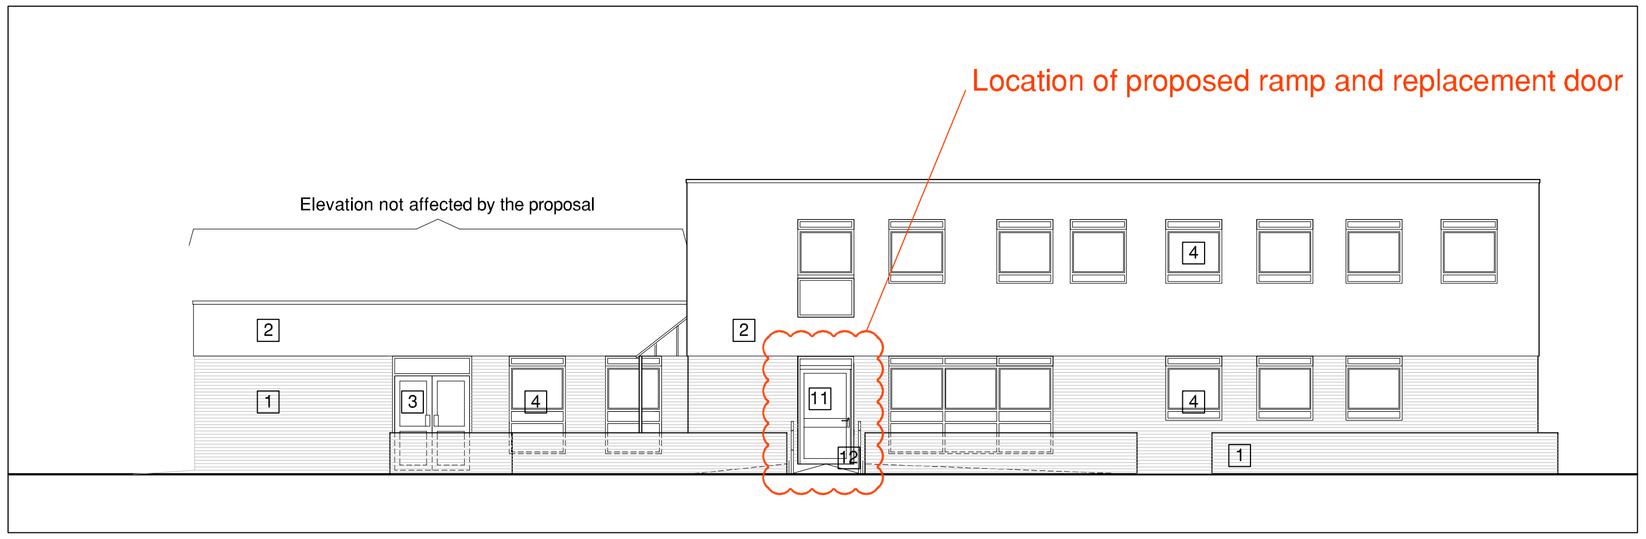

West Elevation as Proposed - Scale 1:100



South Elevation as Proposed - Scale 1:100

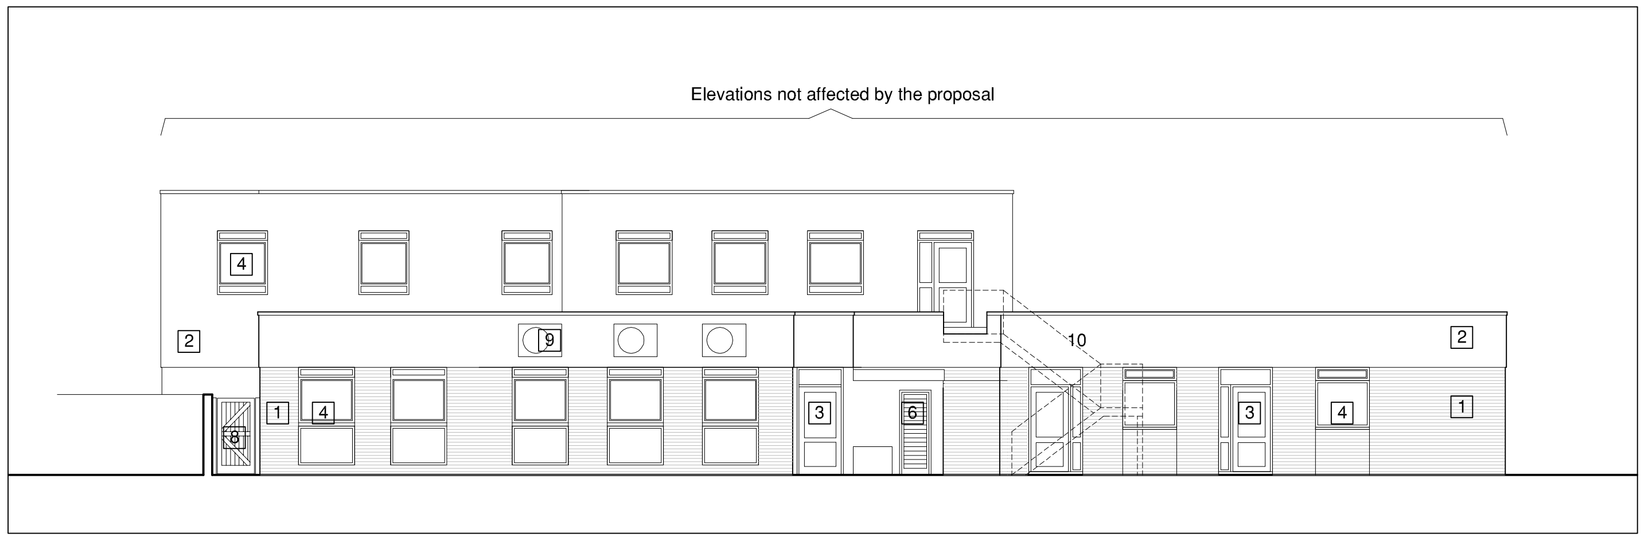

East Elevation as Proposed - Scale 1:100

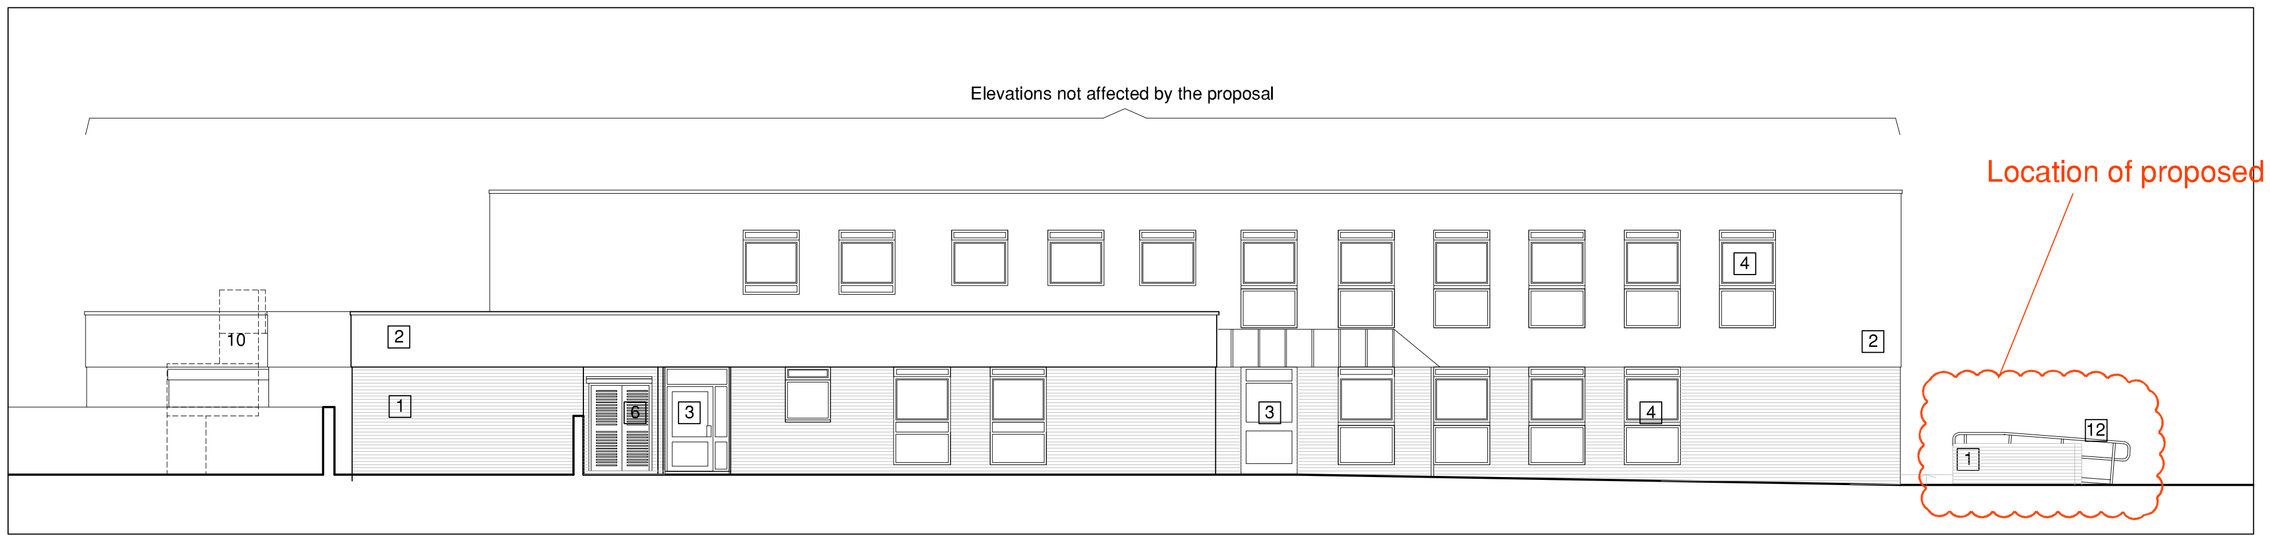

North Elevation as Proposed - Scale 1:100

Key

1	Existing Brickwork
2	Existing Render
3	Existing PPC aluminum doors
4	Existing PPC aluminum windows
5	Existing Patent glazing canopy
6	Existing Painted Timber Door
7	Existing PPC steel door
8	Existing Timber gate
9	Existing Air Conditioning units
10	Existing Painted steel fire escape stair
11	Proposed PPC aluminium door
12	1.5m wide galvanized steel modular wheelchair ramp

Scale Bar 1:100

0 1 2 3 4 5 10m

PLANNING

SK69A

25001 - Methold House, Worthing

Elevations as Proposed

Scale 1:100 @ A1

July 2025

saville jones consultants

74 victoria road worthing west sussex bn11 1un united kingdom
t +44 (0)1903 211 383 mail@savillejones-architects.com