

Existing Side (East) Elevation

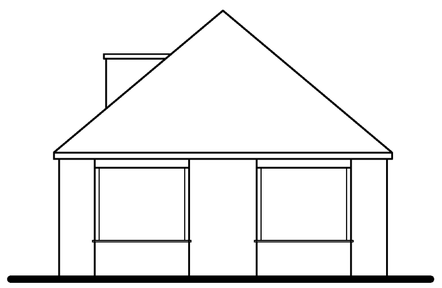

Existing Front (South) Elevation

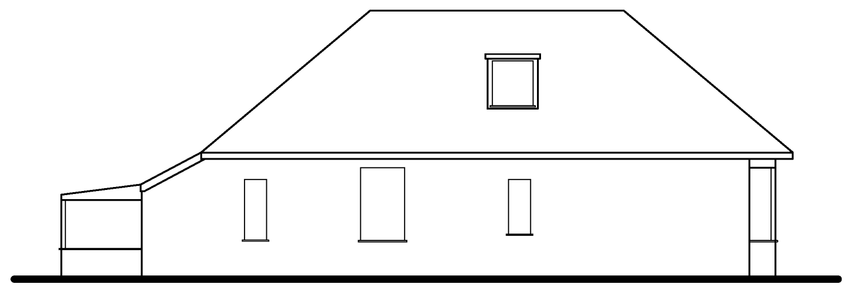

Existing Side (West) Elevation

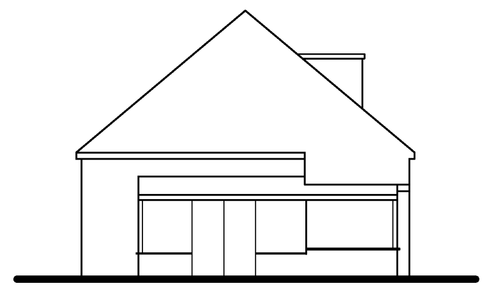

Existing Rear (North) Elevation

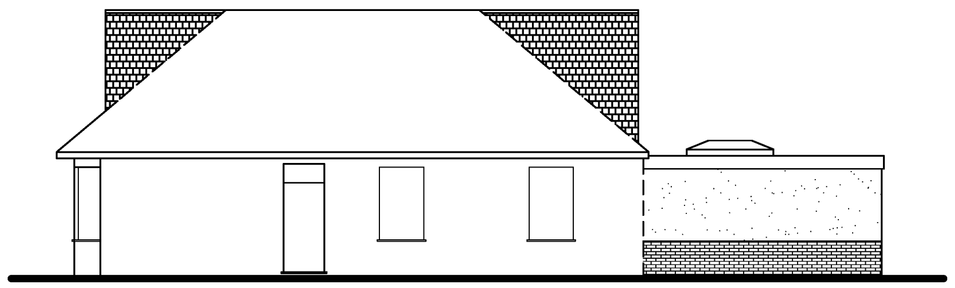

Proposed Side (East) Elevation

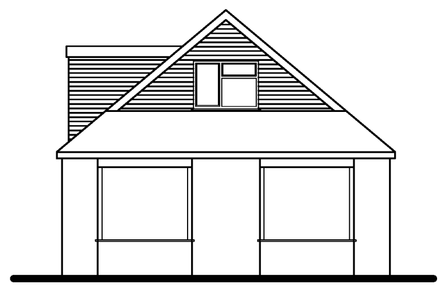

Proposed Front (South) Elevation

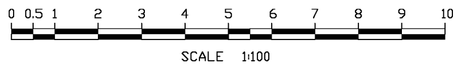

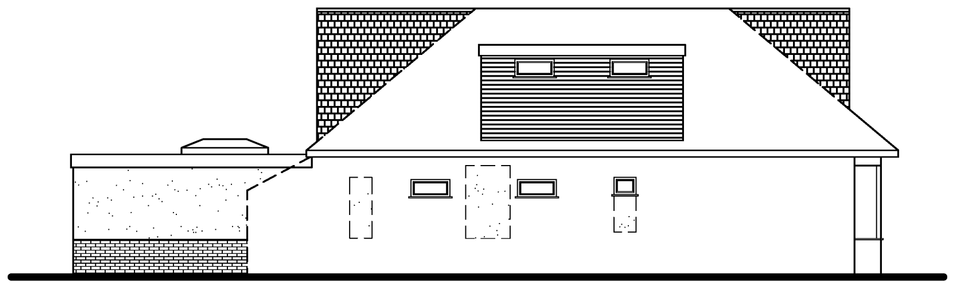

Proposed Side (West) Elevation



Proposed Rear (North) Elevation

Tony Rogers
Building Consultants
Address: 40 Dawn Crescent, Upper Beeding
West Sussex, BN44 3WH
Telephone: 01903 815225 Fax: 01903 815225

Rev.	Date:	Revision Description:
A	March 2025	2 Roof lights added

Client: Mr G Foschini

Address: 39 Rosslyn Road
Shoreham
West Sussex
BN43 6WL

Project: Proposed ground floor rear extension and rooms in roof

Scale: 1:100
Paper Size A1

Date: February 2025

Drawing No: 25/1597/02

Drawn By: AWR

Revision: A