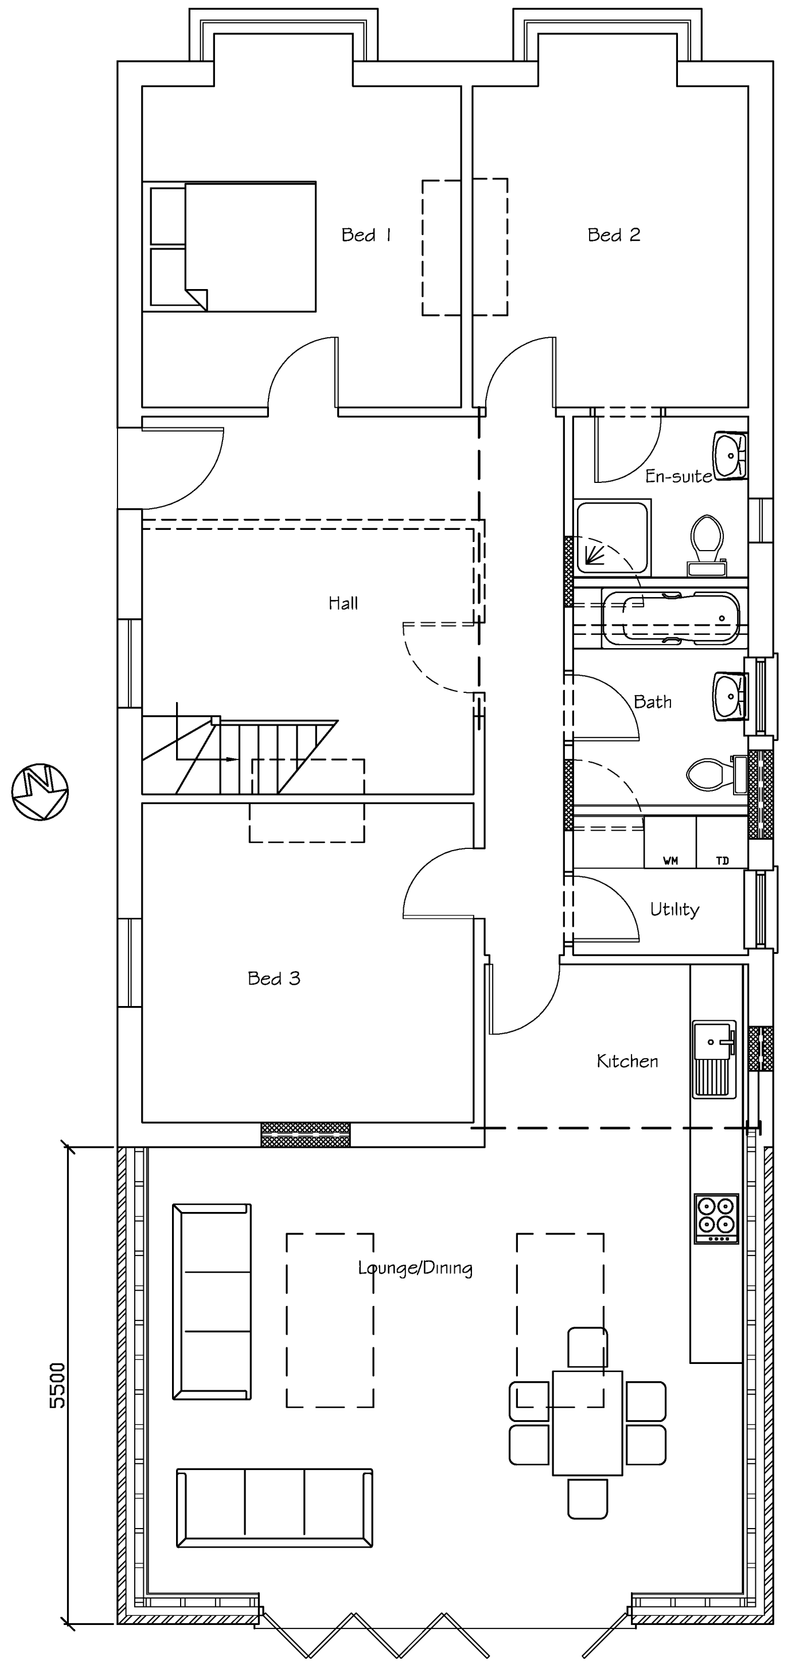

Proposed Ground Floor Plan

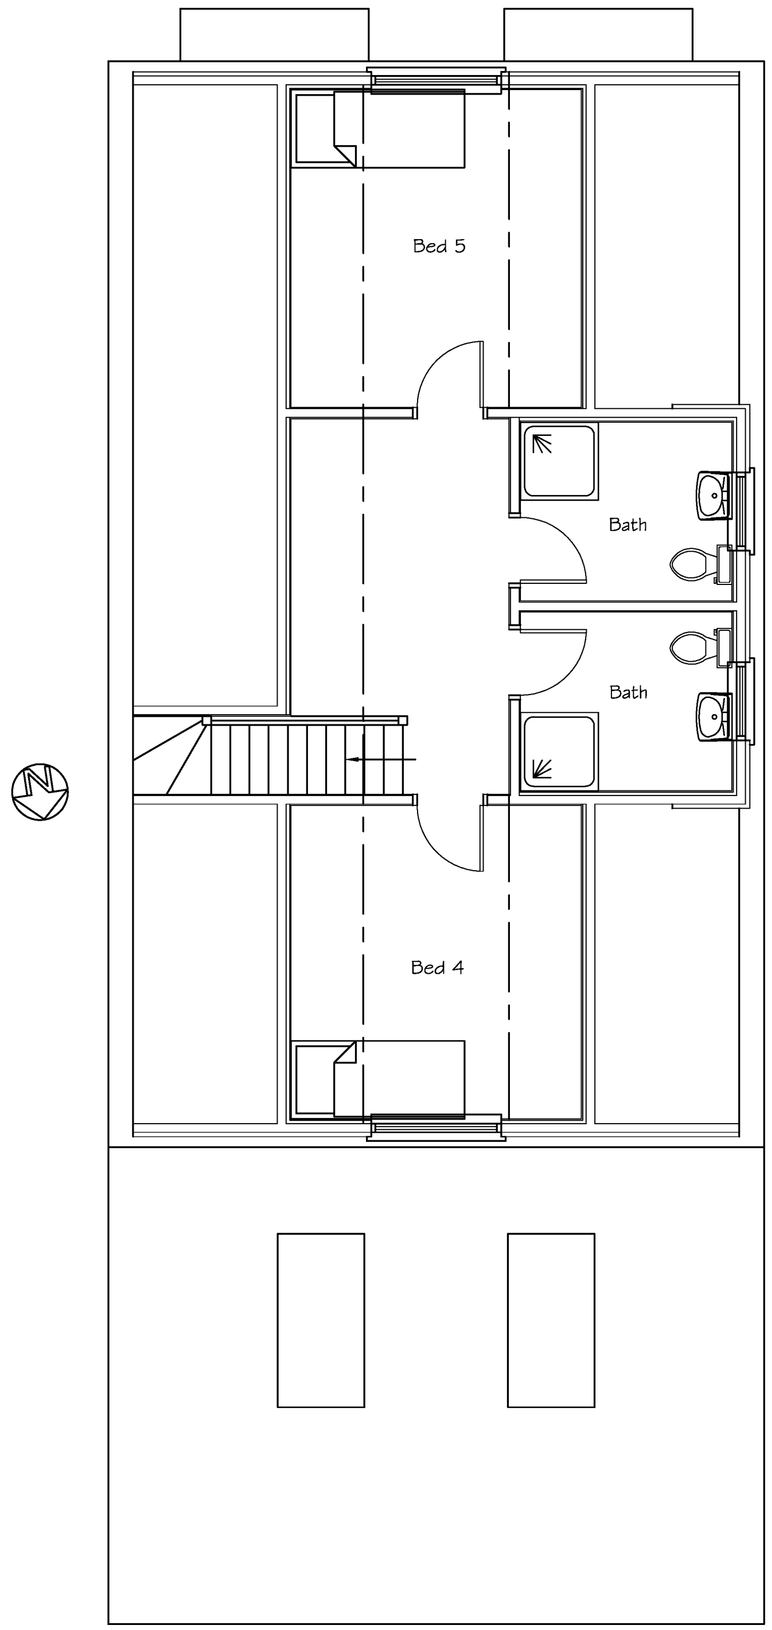

Existing First Floor Plan

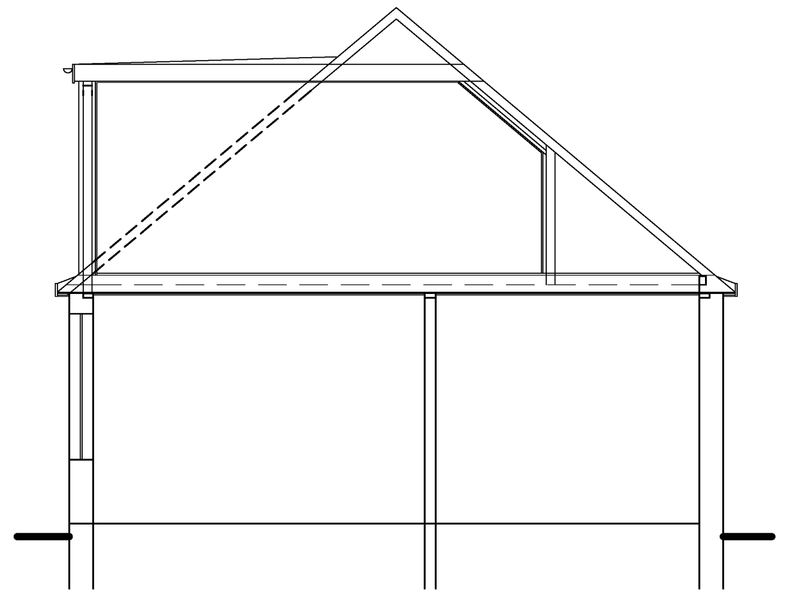

Cross Section

0 0.5 1 2 3 4 5 6 7 8 9 10

SCALE 1:50

Tony Rogers
Building Consultants
Address: 40 Dawn Crescent, Upper Beeding
West Sussex, BN44 3WH
Telephone: 01903 815225 Fax: 01903 815225

Rev.	Date:	Revision Description:
A	Feb 2025	North point added
B	March 2025	2 Roof lights added

Client: Mr G Foschini

Address: 39 Rosslyn Road
Shoreham
West Sussex
BN43 6WL

Project: Proposed ground floor rear extension and rooms in roof

Scale: 1:50
Paper Size A1

Date: February 2025

Drawing No: 25/1597/03

Drawn By: AWR | Revision: B