project	alterations to 127 South St Lancing BN158AS
client	N Chow 127 South St Lancing BN158AS
architect	Peter Wilson Hilary Mount Way Lancing Sussex BN15 0QD 01903 755765
drawing	scale 1:100 date: 08/03/20 revision date 6.1.22

proposed elevations tp787/27e

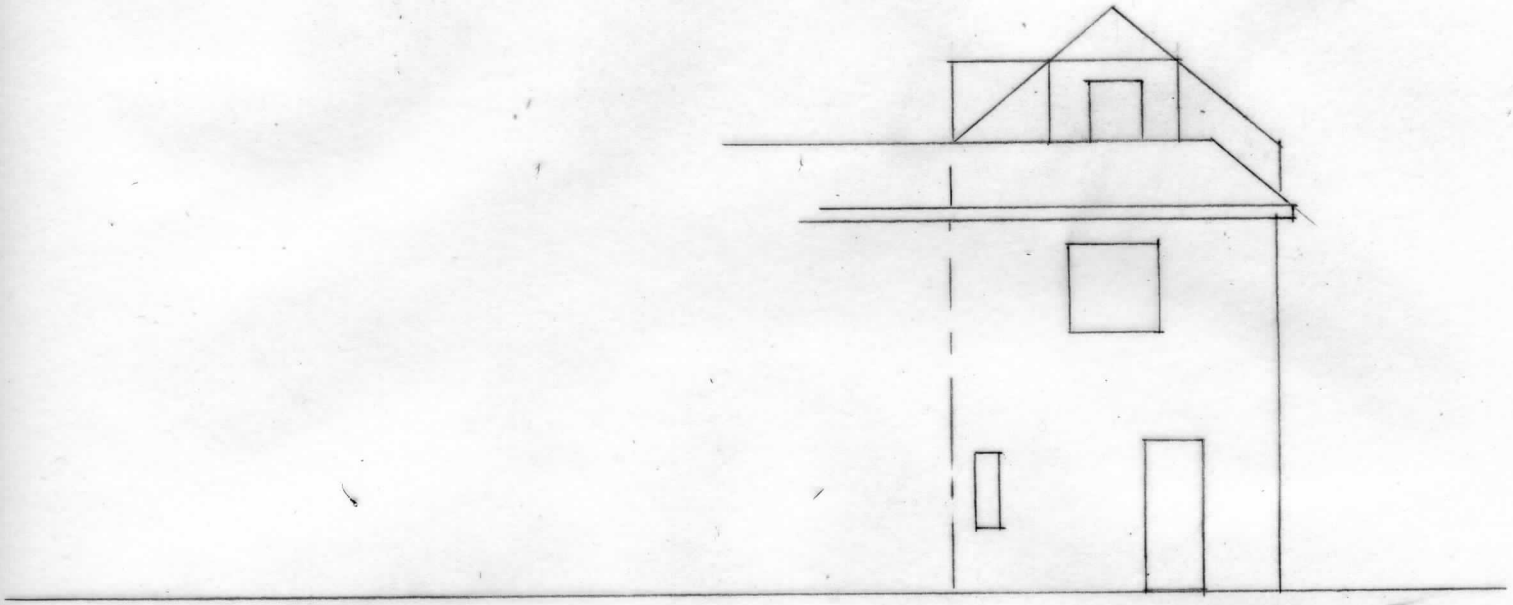

East elevation

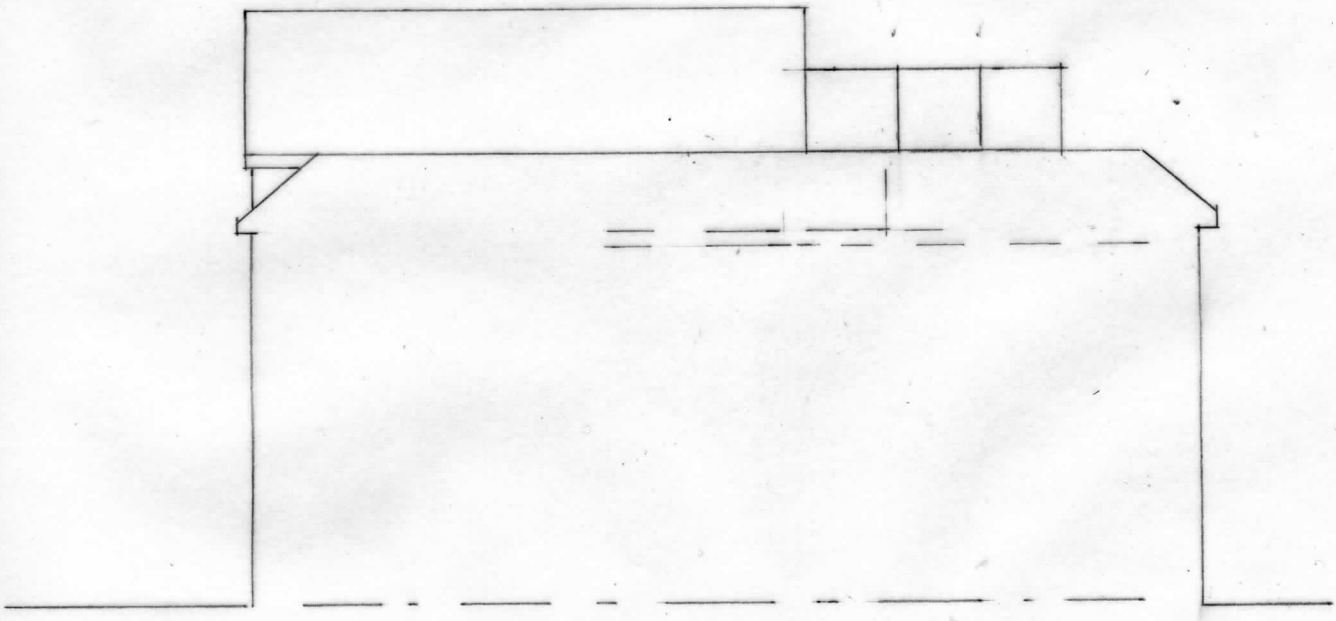

South elevation

5 metres