
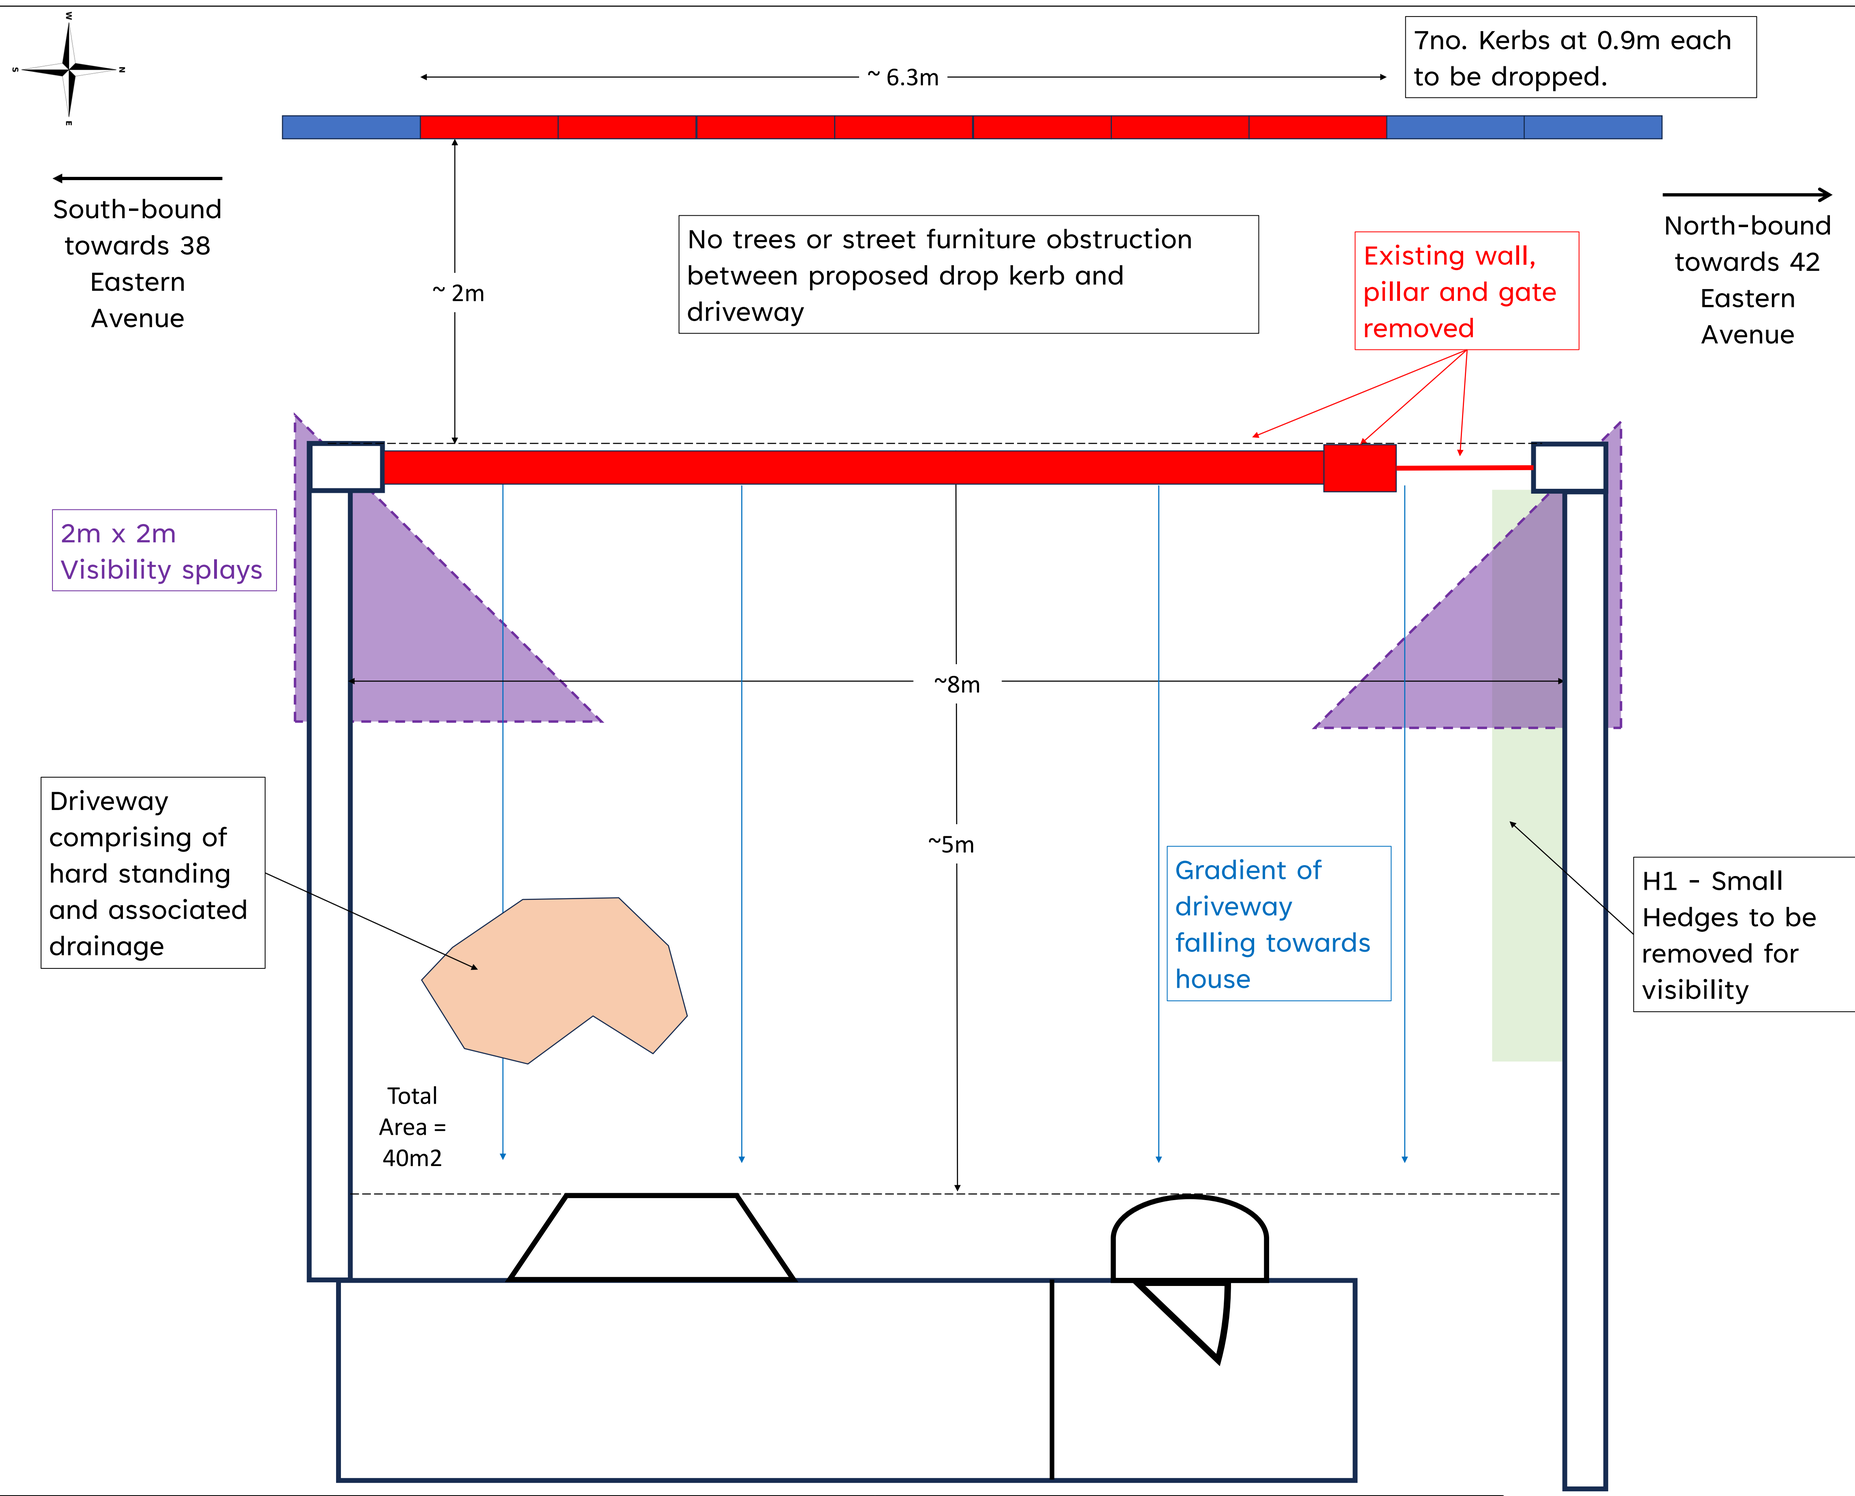


General Notes:
1) 1:20 SCALE IN A1

SCALE 1:20 0 0.2 0.4 0.6 0.8 1 2m

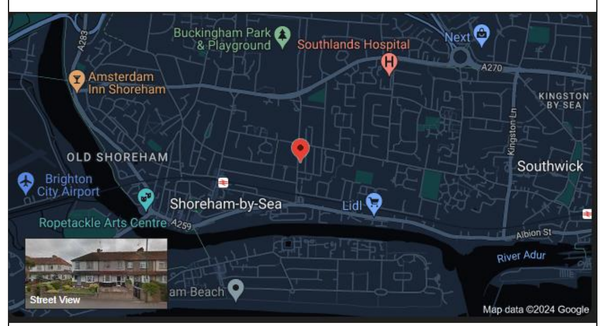

Location Plan – 40 Eastern Avenue, Shoreham-by-Sea, West Sussex, BN43 6PD

Rev	Date	Description	Dsg.	Chk.	App.
A01	09/06/24	Initial Issue	L.S	-	-
A02	10/06/24	Dwg amended to 1:20 scale	L.S		

Project: N/A	
Title: Vehicle access and driveway	
Sheet No: 40EA – LS – 09.06.24	**Revision:** A01
Drawn by: Luke Stride	**Date:** 09/06/24
Designed By: N/A	**Checked By:** N/A

BOX NOT REQUIRED