



LOCATION PLAN – EXISTING – SCALE 1:1250

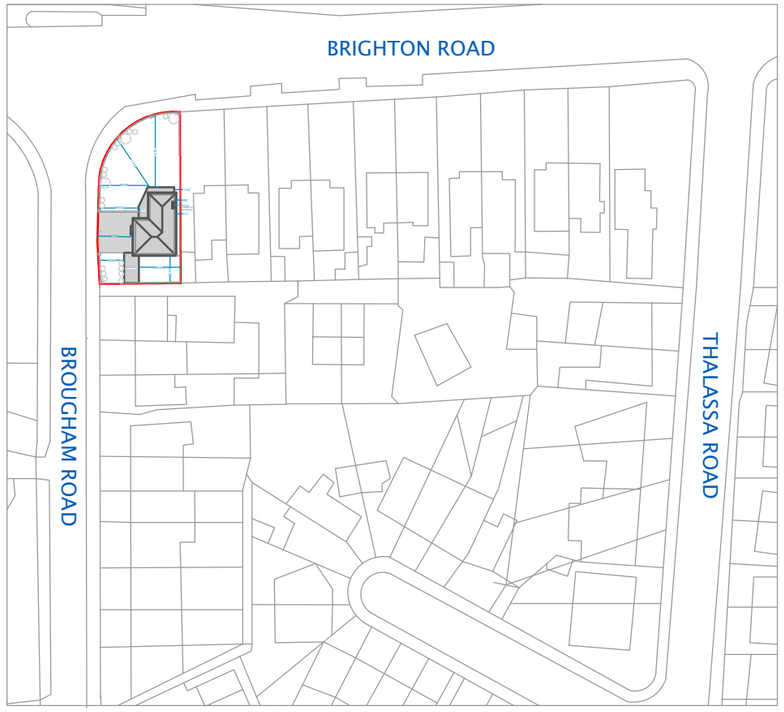

SITE PLAN – EXISTING – SCALE 1:500

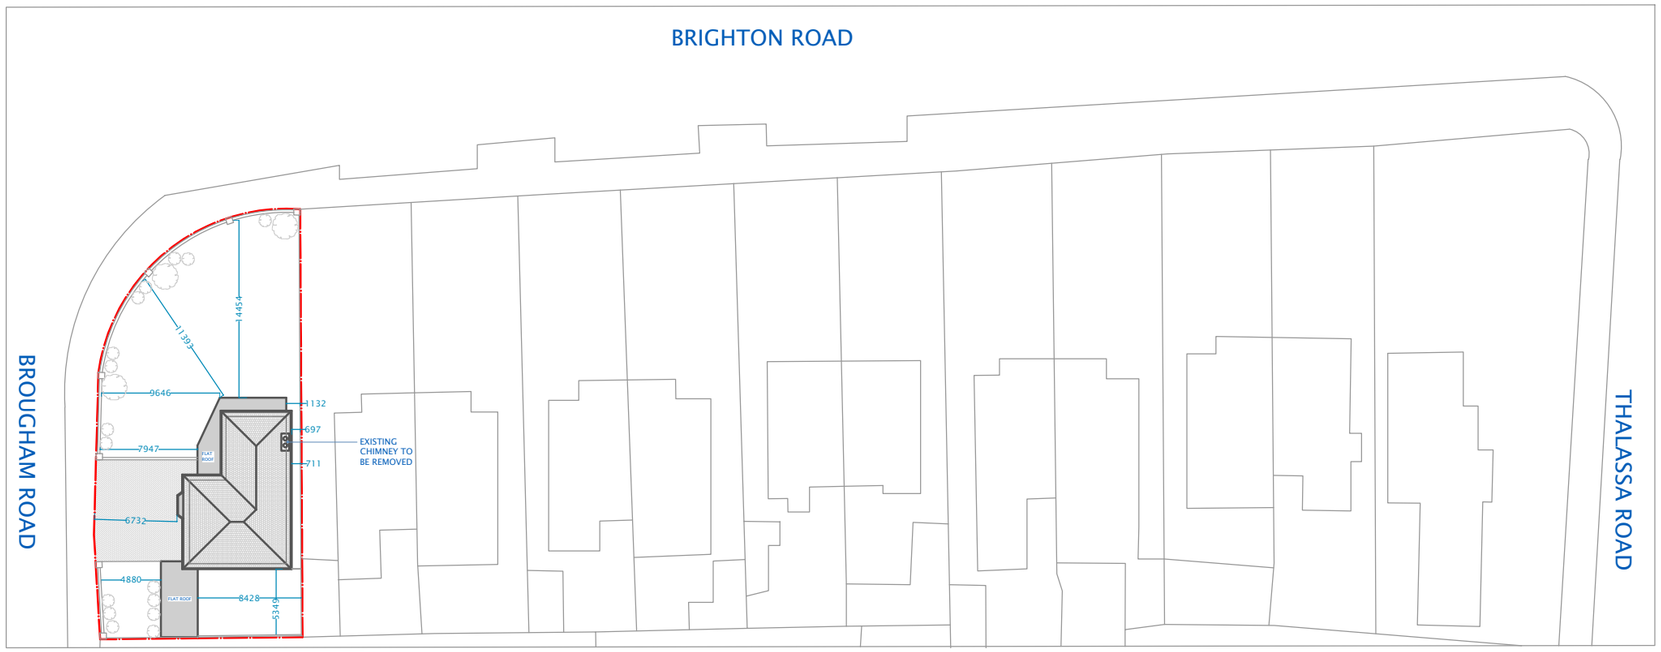

LOCATION PLAN – PROPOSED – SCALE 1:1250



SITE PLAN – PROPOSED – 1:500

0 25 50 100 200

SCALE 1:1250

100 50 10 0

SCALE 1:500

dam
DESIGN & BUILD

damlimited.com
email@dambuild.com
01903 910003
01273 044073

DRAWN BY	CHECKED BY
SME	DAM

ALL DIMENSIONS ARE IN MM

LEGEND –

- EXISTING MASONRY
- DEMOLITION
- PROPOSED MASONRY
- EXISTING PARTITION WALL
- PROPOSED TIMBER STUD PARTITION
- INSPECTION CHAMBER (IC)
- RAINWATER TO SOAKWAY/ SEWER
- STRUCTURAL MEMBER – PROPOSED
- DRAIN ROUTE (INDICATIVE)
- RAINWATER PIPE (RWP)
- SOIL VENT PIPE/ WASTE PIPE (SVP)

NOTES –

1. ALL LENGTHS AND SETTING OUT DIMENSIONS SHOWN IN THESE DRAWINGS ARE FOR DESIGN PURPOSES ONLY
2. ALL LENGTHS AND DIMENSIONS MUST BE CHECKED AND FINALISED BY CONTRACTOR USING AS-FOUND CONDITIONS ON SITE PRIOR TO ORDERING MATERIALS
3. ANY SIGNIFICANT DISCREPANCIES BETWEEN DESIGN AND AS-FOUND CONDITIONS TO BE BROUGHT TO THE ATTENTION OF THE CLIENT – IF IN DOUBT ASK
4. ALL STRUCTURAL ALTERATIONS TO BE MADE ACCORDING TO STRUCTURAL ENGINEERS DESIGNS AND SPECIFICATIONS

STAGE – DESIGN/ PROPOSAL

SITE PLAN – EXISTING & PROPOSED

PROJECT – LOFT EXTENSION & INTERNAL / EXTERNAL REFURBISHMENT

CLIENT –

ADDRESS – 319 BRIGHTON ROAD, WORTHING, BN11 2HL

ISSUE – 31.05.2024	REV C	
REVISION A	26.04.2024 (First Draft)	
REVISION B	23.05.2024 (Submission)	
REVISION C	31.05.2024 (Re-Submission)	
SCALE – 1:500/ 1:1250 AT A3		
DRAWING NO. 9240416-RS-PL-01-01		

N

SHEET NUMBER 01

PROJECT NO. 9240416

This document contains confidential information and is the property of dam limited. Copying and/or disclosure of the information it contains to 3rd parties is prohibited without the explicit written permission of dam limited. It is the holder's responsibility to ensure that they are using the latest approved revision. Copyright © 2024 dam limited