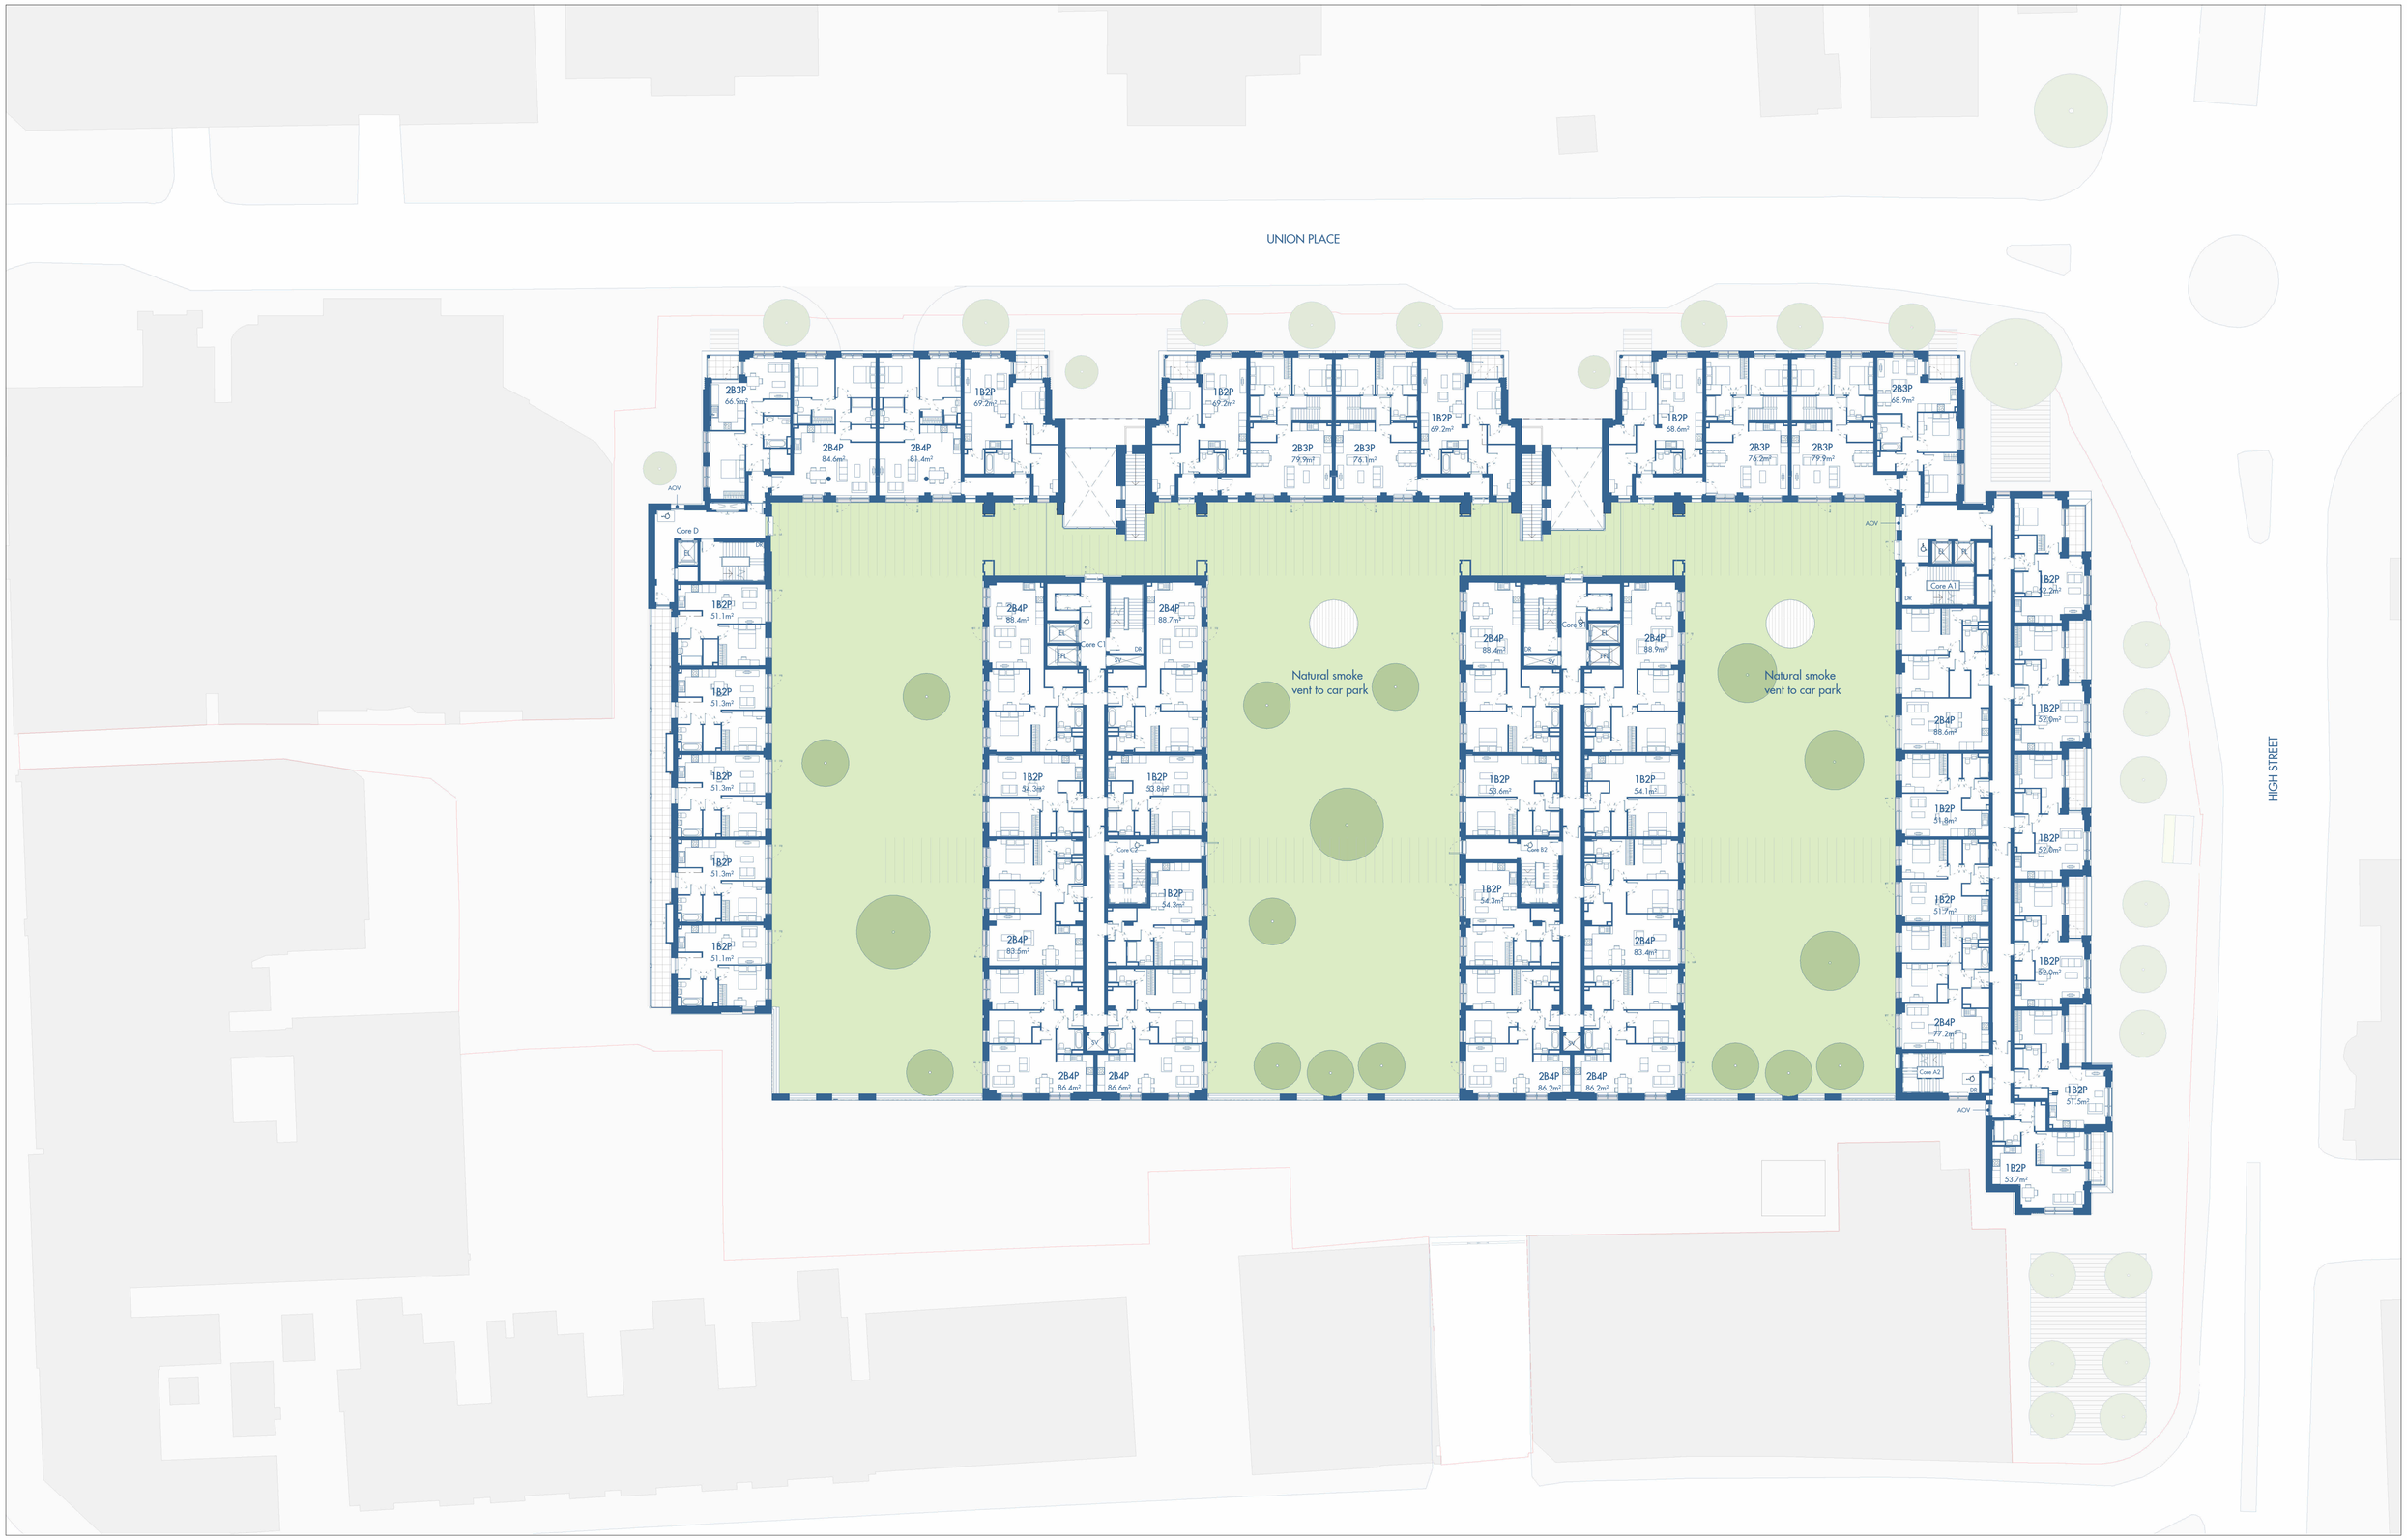

REV	DATE	DESCRIPTION	CKD
P1	02/11/23	Issue for Planning	HL
P2	19/07/24	Section 96a Non-Material Amendment	JS
P3	24/12/24	Section 96a Non-Material Amenment	JS

Figured dimensions are in millimetres unless noted otherwise. All dimensions and levels shall be verified on site before proceeding with works. Detailed site survey to be carried out to verify positions and level relationships with site features and ordnance survey. The Architect must be notified of any discrepancy. Boundaries are indicative only and are to be verified by others.

Allies and Morrison LLP is not responsible for any errors caused by the transmission, translation, software or computer systems. Allies and Morrison LLP is not responsible for nor shall be liable for the consequences of any use made of the drawings or models other than that for which they were produced by Allies and Morrison LLP for the Client.

All Intellectual Property Rights reserved

0 10.0 m 20.0 m

1:250

N

Allies and Morrison LLP

85 Southwark Street
London SE1 0HX
telephone 020 7921 0100
facsimile 020 7921 0101
email studio@alliesandmorrison.com

A&M JOB No: 20158

Union Place, Worthing

First Floor Plan

PLANNING

20158-AAM_AR_07_101

SCALE 1 : 250 @A1 1:500 @A3

P3

Revision