APPLICATION NO:
ADC/0183/09

11 WESTERN ROAD
SHOREHAM - BY SEA
OUR COPY

DATE 25 JUN 2009

ADC/0183/09

- 6 MAY 2009

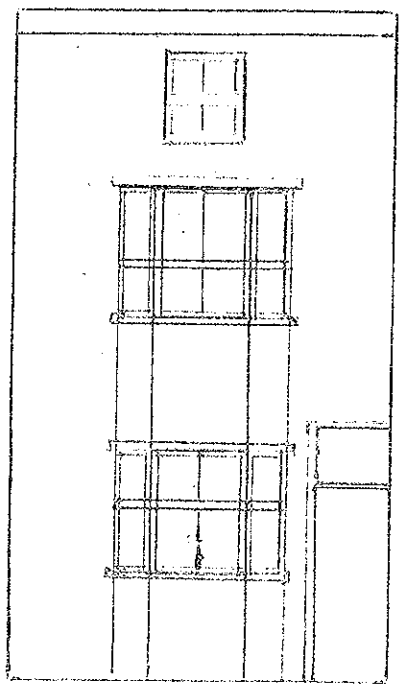

PROPOSED FRONT ELEVATION

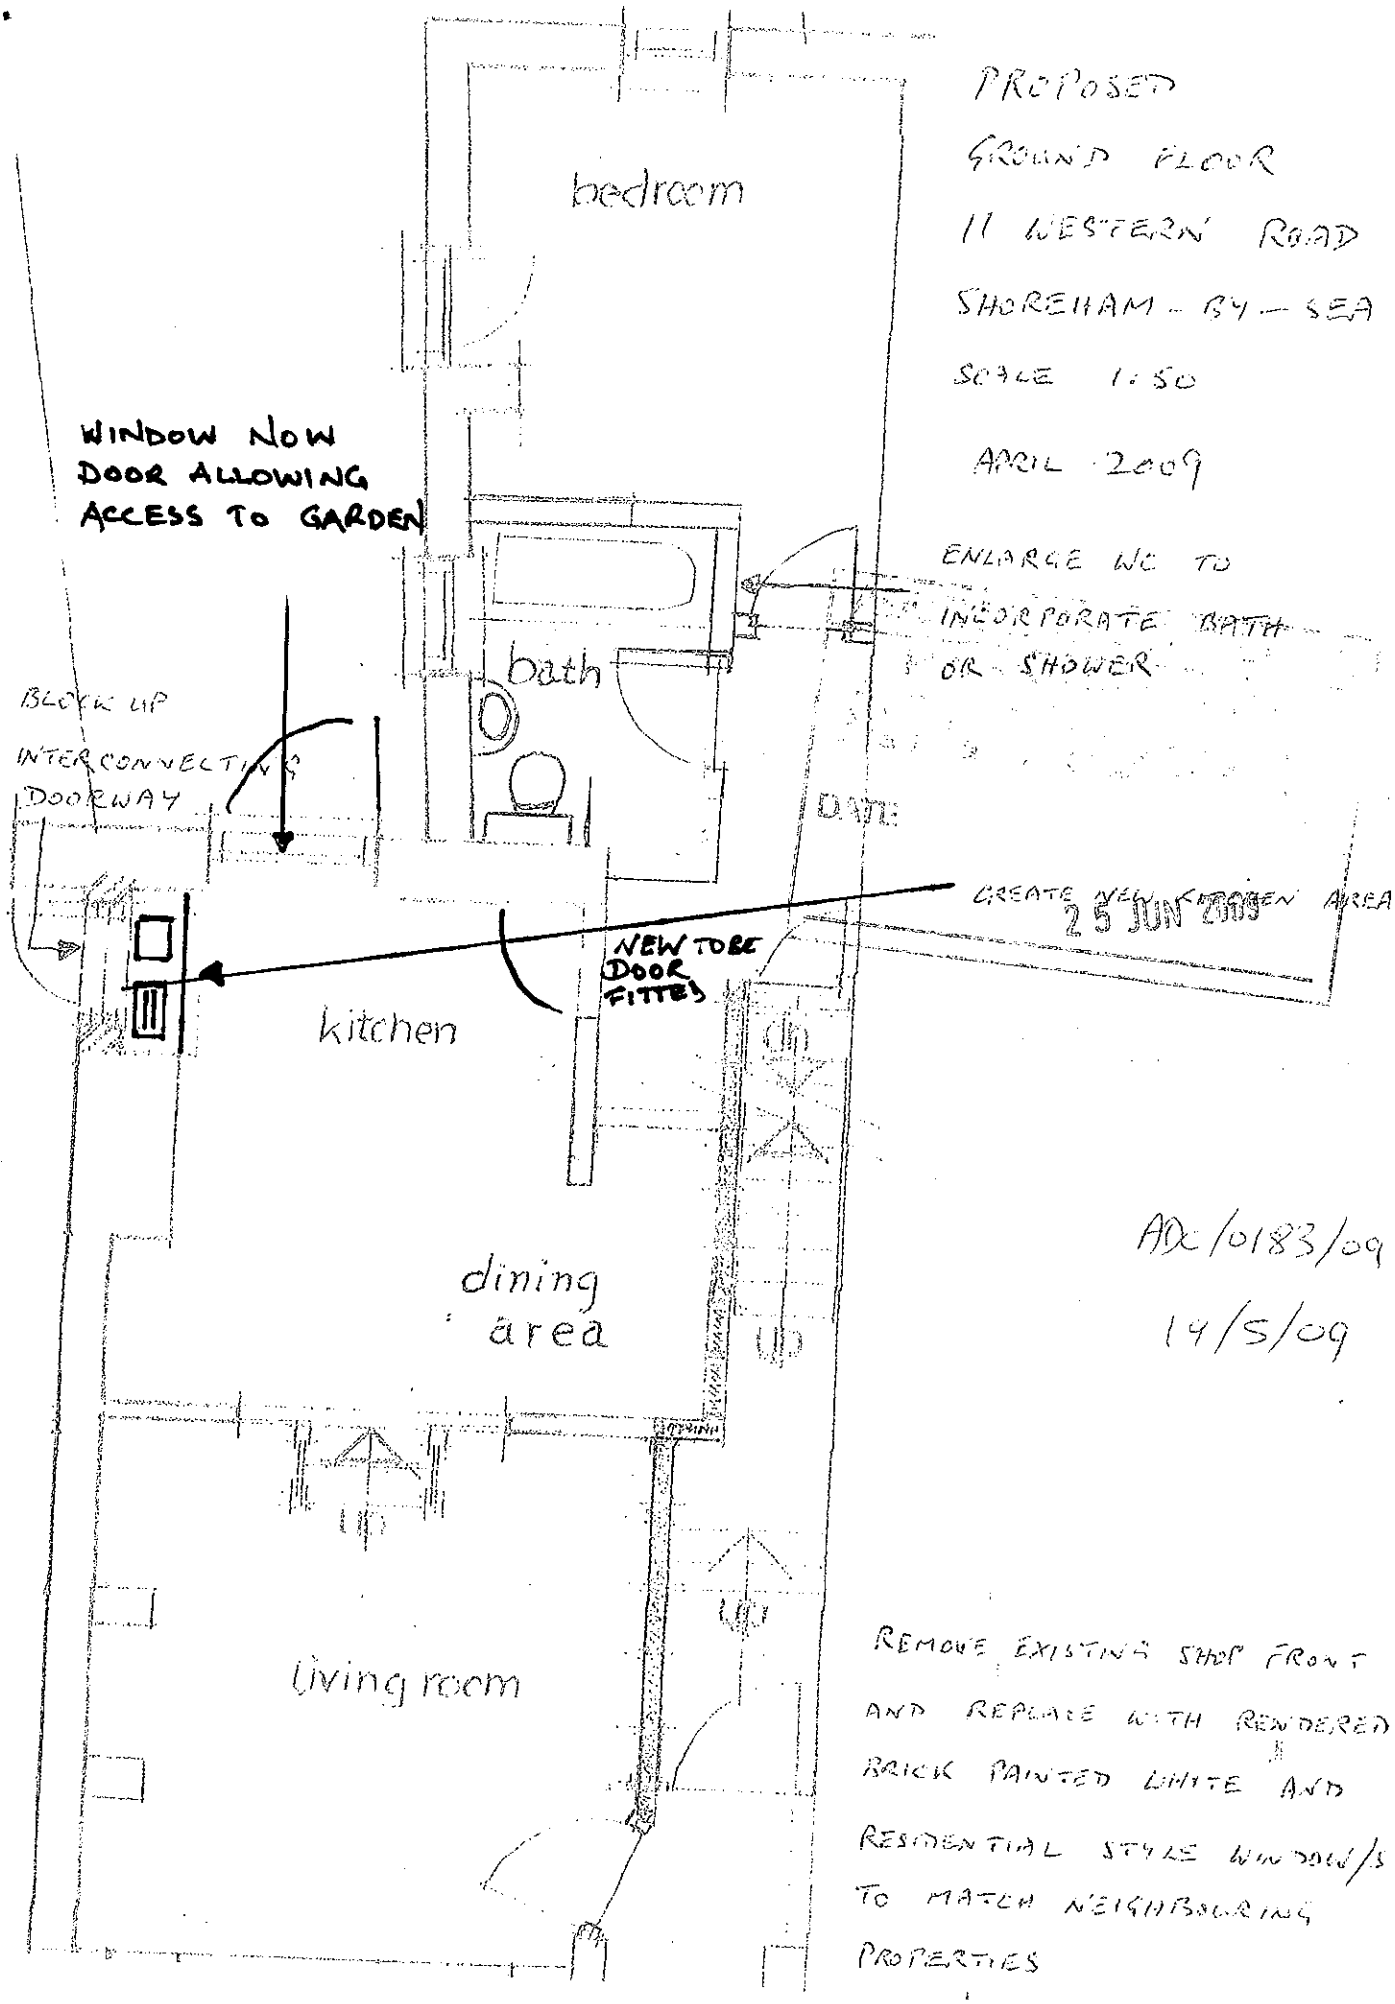

PROPOSED
GROUND FLOOR
11 WESTERN ROAD
SHOREHAM - BY - SEA
SCALE 1:50
APRIL 2009

ENLARGE WC TO INCORPORATE BATH OR SHOWER

CREATE NEW KITCHEN AREA

DATE: 25 JUN 2009

AX/0183/09
14/5/09

REMOVE EXISTING SHOP FRONT AND REPLACE WITH RENDERED BRICK PAINTED WHITE AND RESIDENTIAL STYLE WINDOW/S TO MATCH NEIGHBOURING PROPERTIES