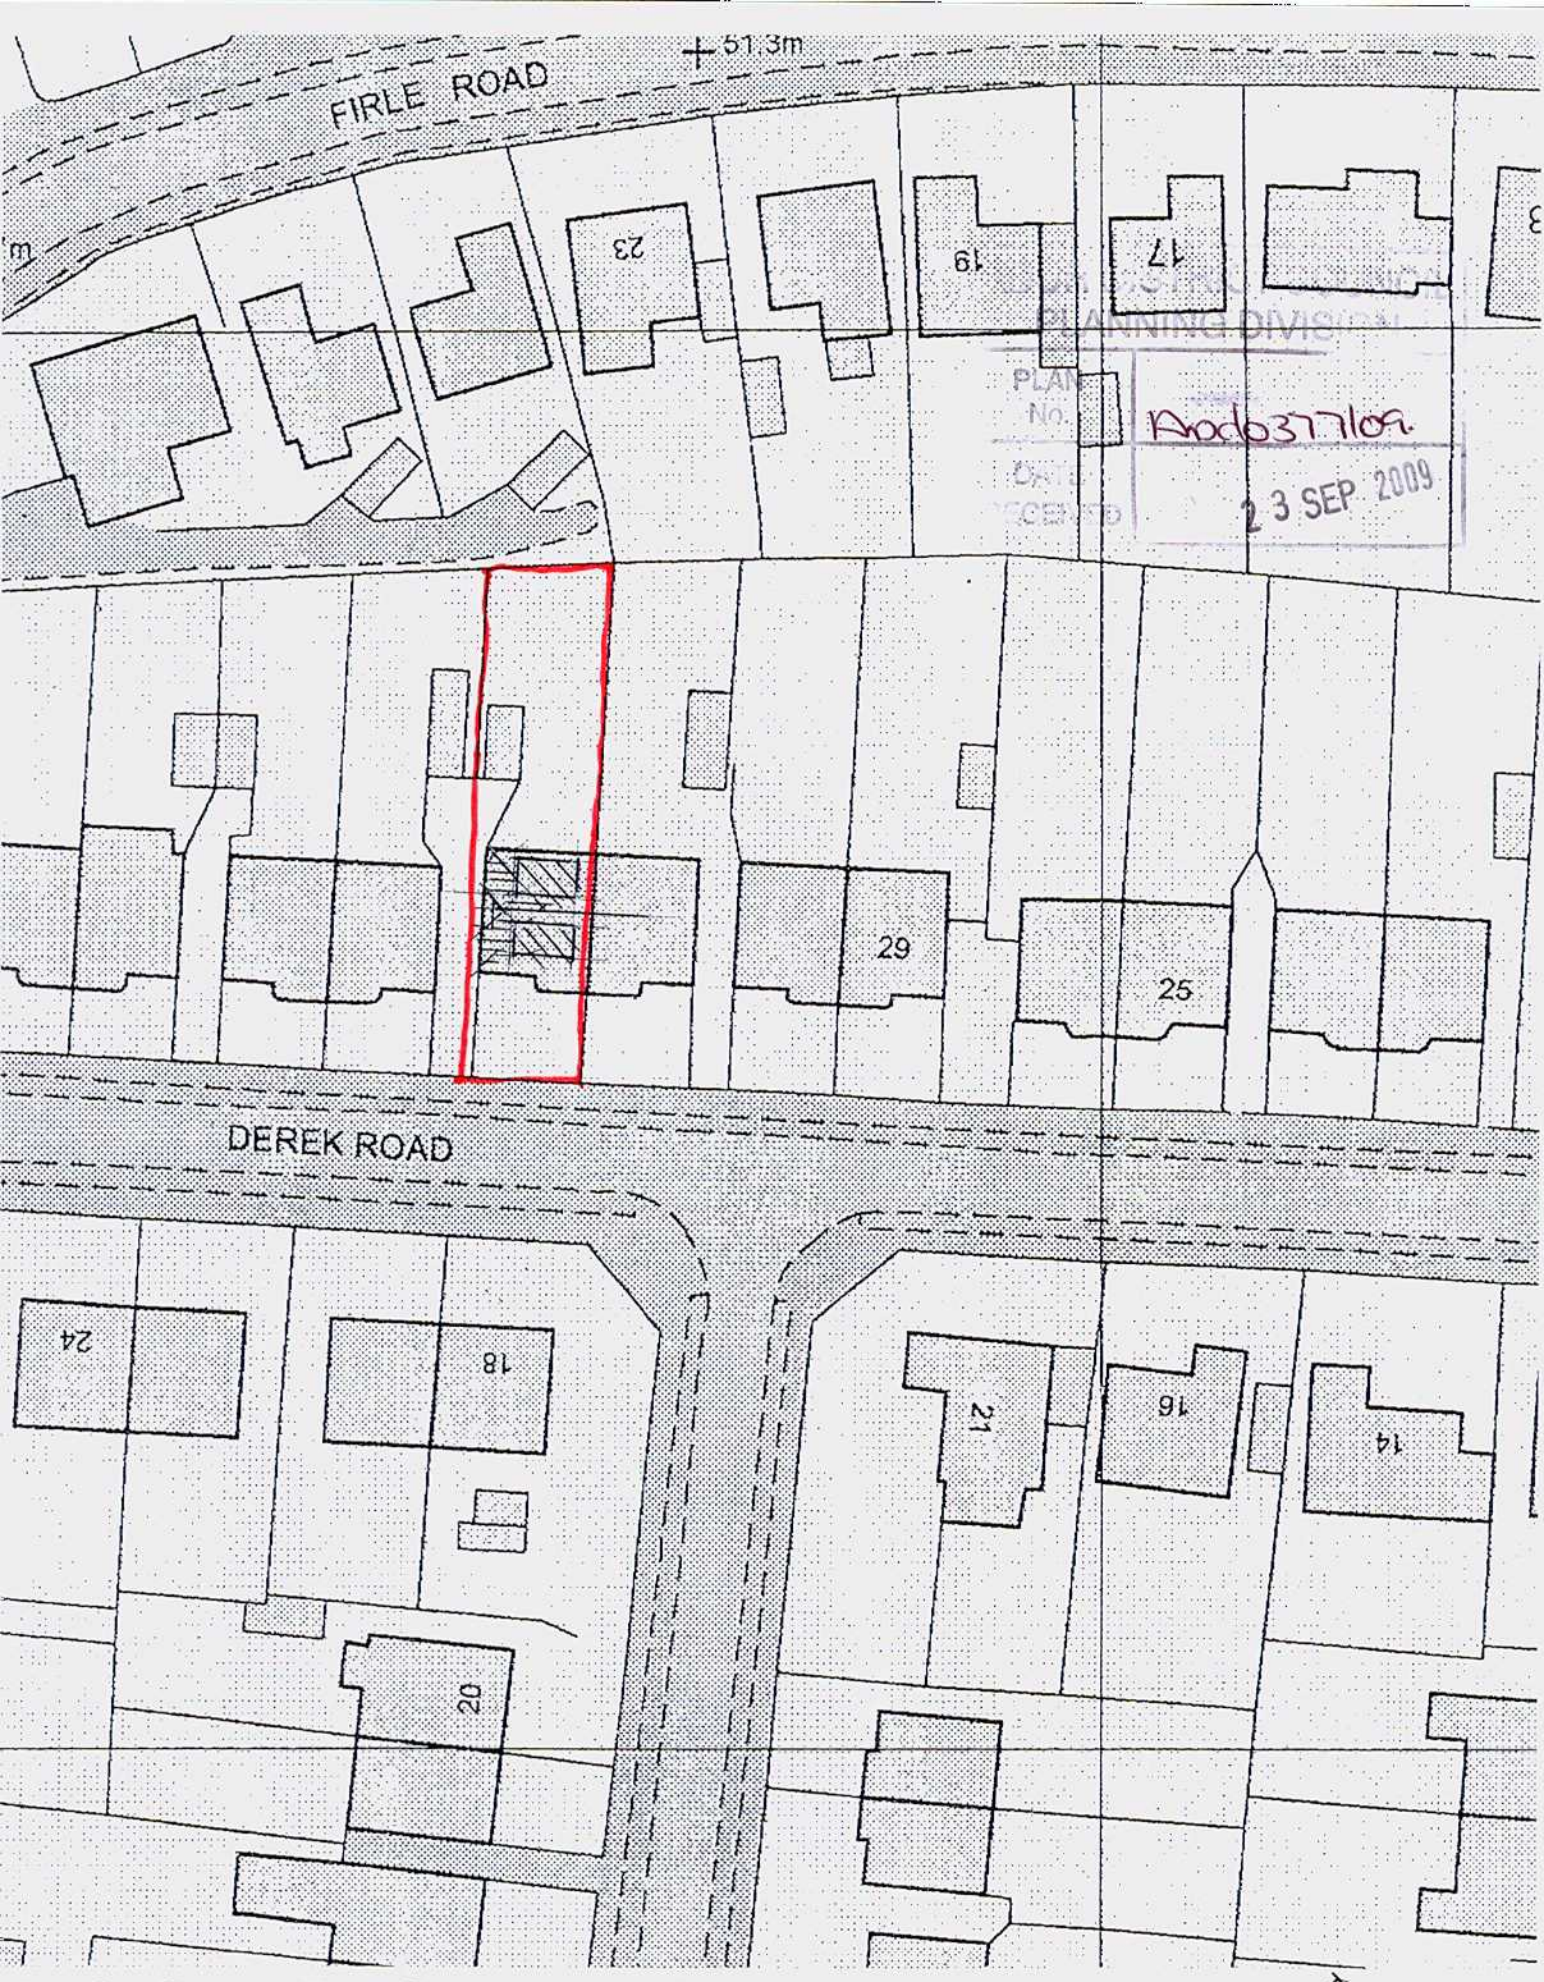


PLANNING DIVISION
PLAN No. A0d0377109
DATE RECEIVED 23 SEP 2009

35 DEREK ROAD, LANCING
BLOCK PLAN (1:500)