10 Furzeholme, BN13 3BS

Garage/Study single storey extension highlighted with new 'Lantern' rooflight & 'Light Tube'
VERSION 2 06/24 NPK

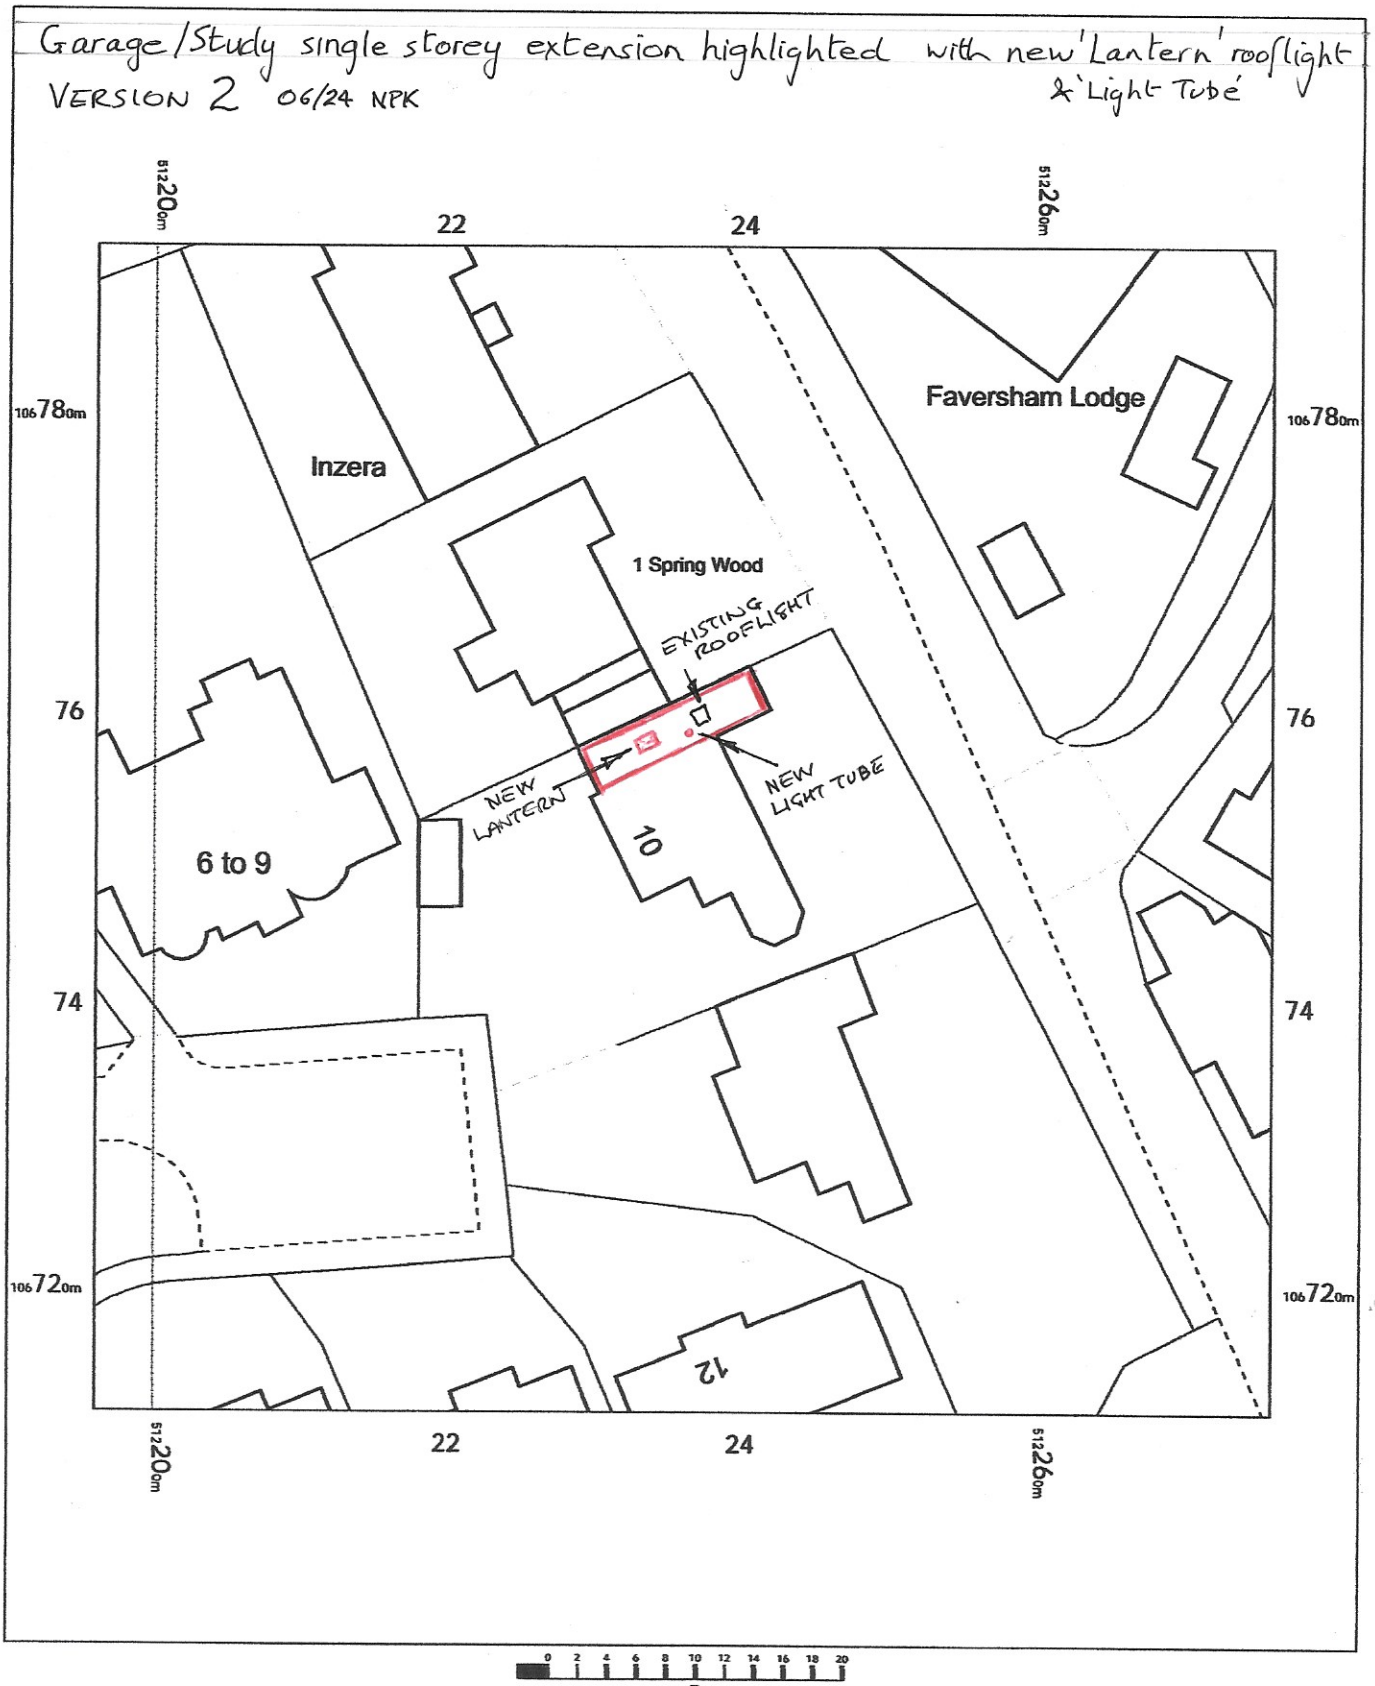

10 Furzeholme,
Salvington,
Worthing,
West Sussex
BN13 3BS

OS MasterMap 1250/2500/10000 scale
Tuesday, March 26, 2024, ID: MPMUP-01157012
www.themapshop.co.uk

1:500 scale print at A4, Centre: 512236 E, 106752 N

©Crown Copyright Ordnance Survey. Licence no. 100019311

N

The Map Shop
Upton upon Severn
www.themapshop.co.uk

TEL: 01684 593146
FAX: 01684 594559
themapshop@btinternet.com