T.P. OFFICE COPY

REVISED PLAN

BOROUGH OF WORTHING
DEPOSITED 4/12/07
TP REF NO
WB / 07 / 1344/FUL

WORTHING BOROUGH COUNCIL
17 DEC 2007
CONSENT GRANTED
~~SUBJECT TO CONDITIONS~~



FRONT (west)

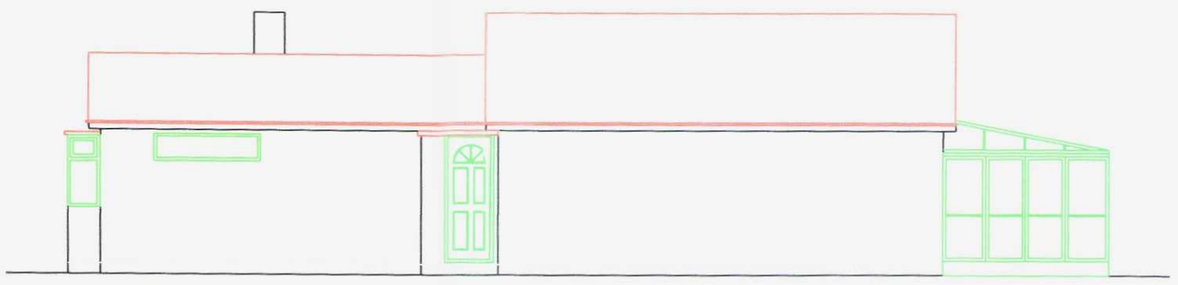

SIDE (south)



BACK (east)

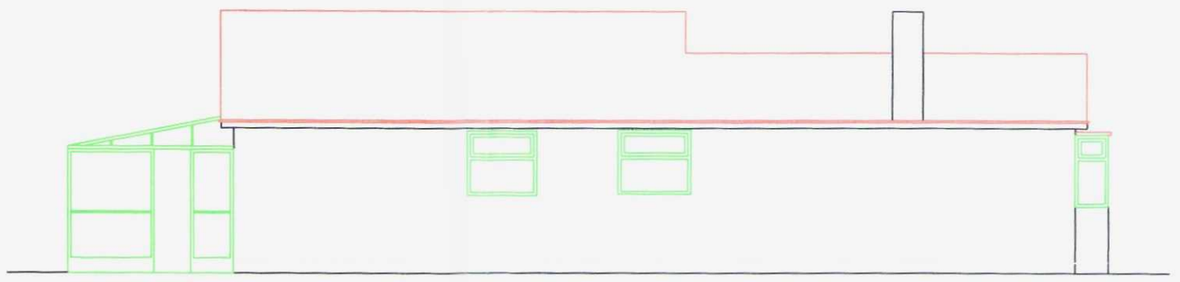

SIDE (NORTH)

EXISTING ELEVATIONS 1:100

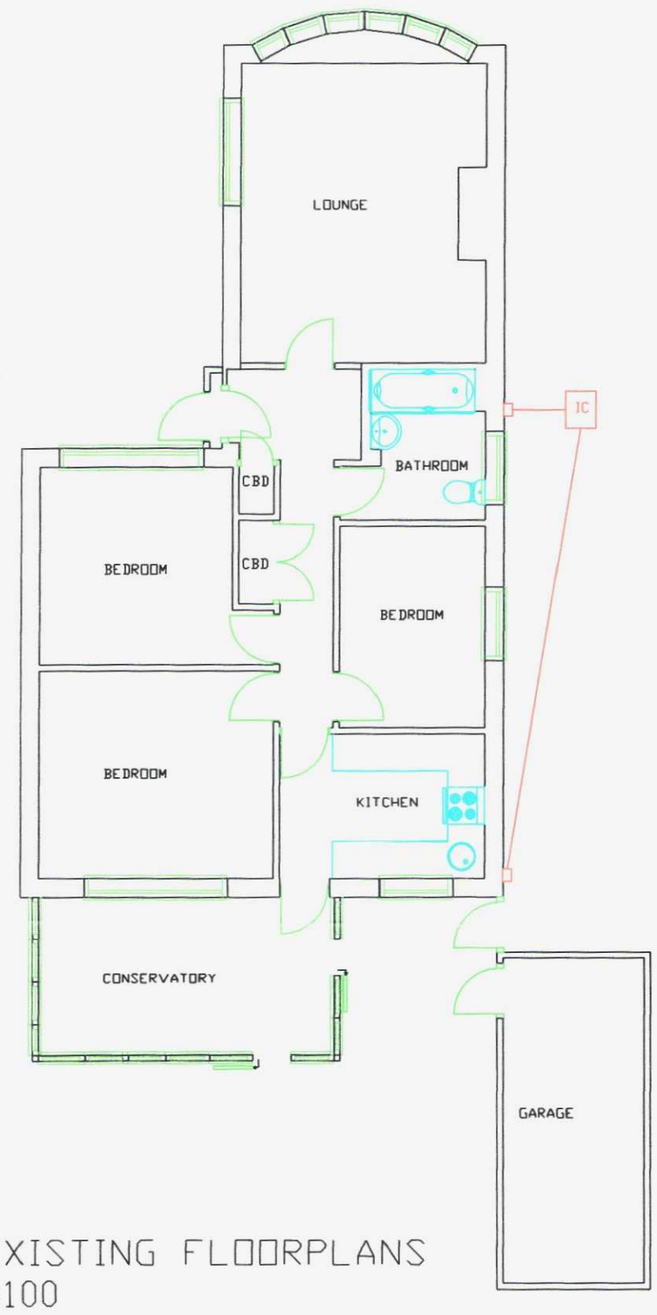

EXISTING FLOORPLANS
1:100

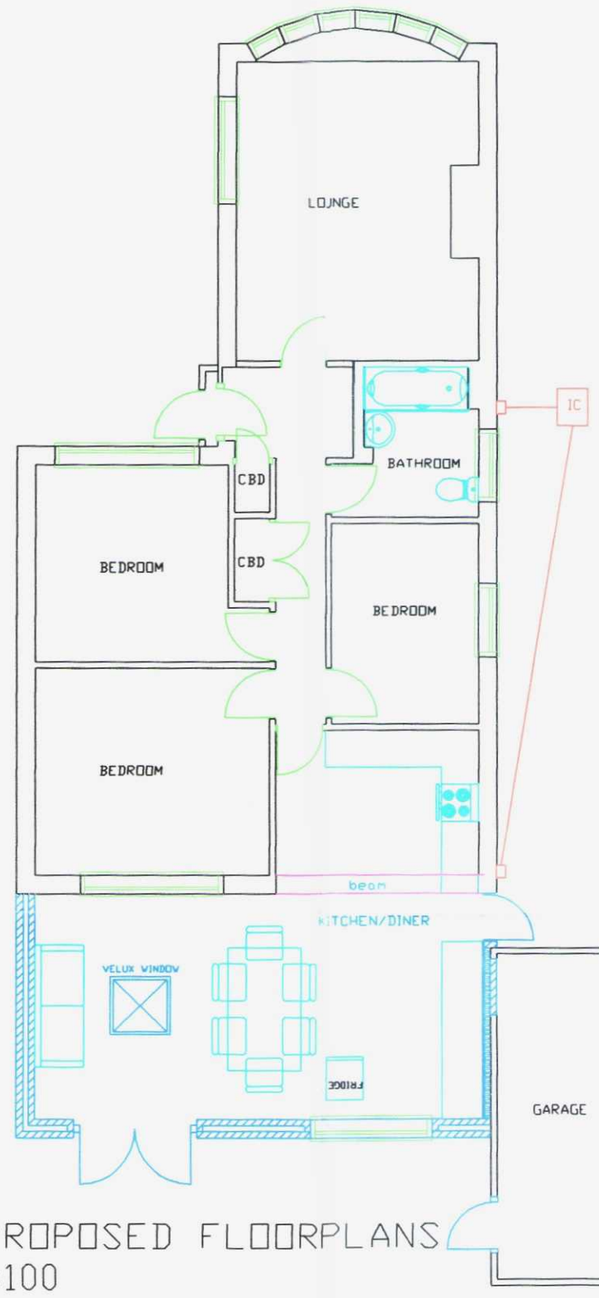

PROPOSED FLOORPLANS
1:100



PROPOSED BLOCK 1:500

N

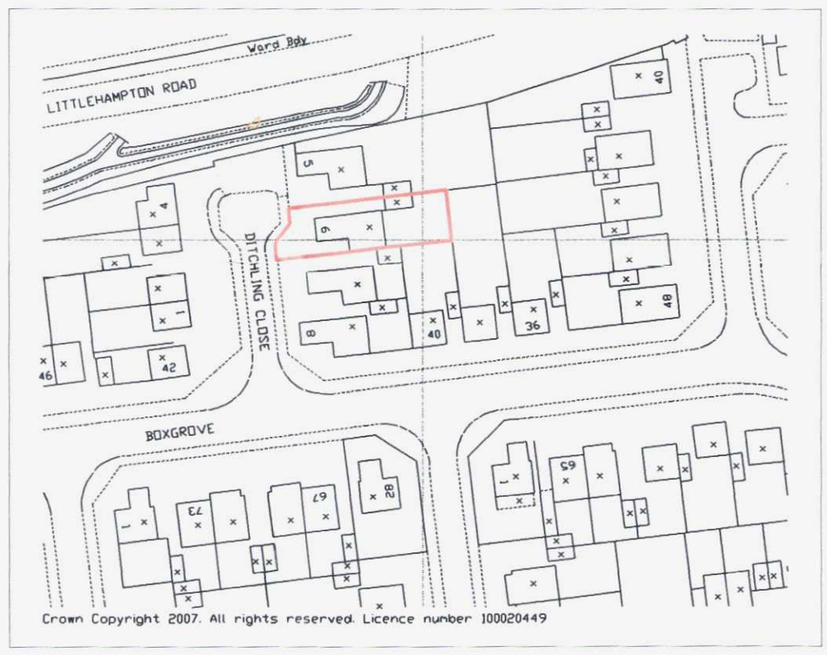

LOCATION 1:1250

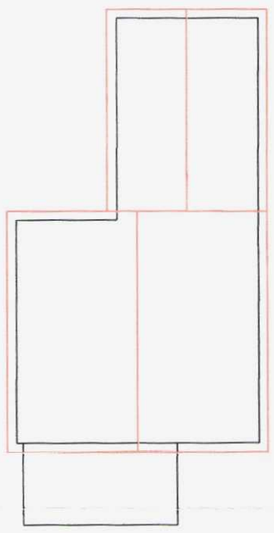

EXISTING ROOFPLAN 1:200

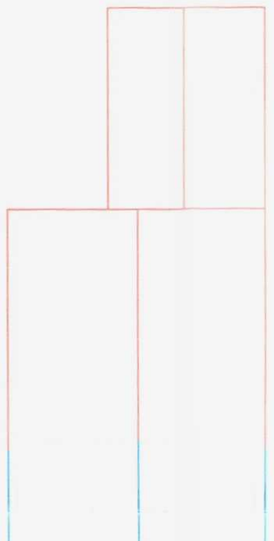

PROPOSED ROOFPLAN 1:200

WORKS

SINGLE STOREY EXTENSION UNDER PITCHED ROOF TO REAR OF PROPERTY TO PROVIDE EXTENDED KITCHEN/DINER

THE WORK IS TO BE CARRIED OUT IN ACCORDANCE WITH THE APPROVAL OF LOCAL AUTHORITY ADMINISTERED BY THE BUILDING CONTROL OFFICER
NO WORK IS TO BE CARRIED OUT PRIOR TO THE RECEIPT OF PLANNING PERMISSION, IF REQUIRED.

ALL WORKS TO BE CARRIED OUT IN STRICT ACCORDANCE WITH RELEVENT PARTS OF BUILDING REGULATIONS ACT 1984 & 1985 AND ALL SUBSEQUENT REVISIONS TO THE APPROVED DOCUMENT 2000 AND SUBSEQUENT AMENDMENTS.

ALL EXTERNAL FINISHES TO MATCH EXISTING.

NO PART OF NEW BUILDING TO EXCEED BOUNDARY.

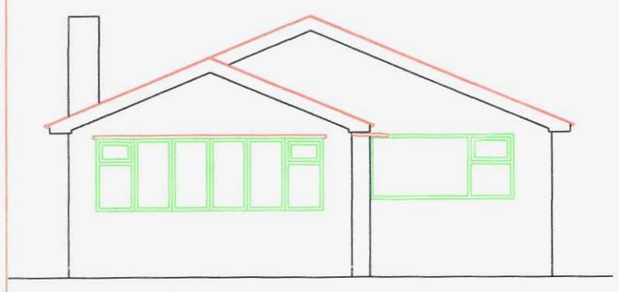

FRONT (west)

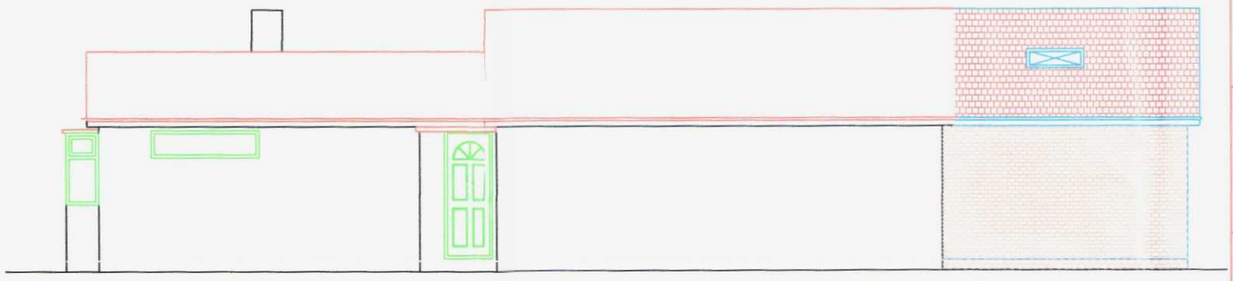

SIDE (south)

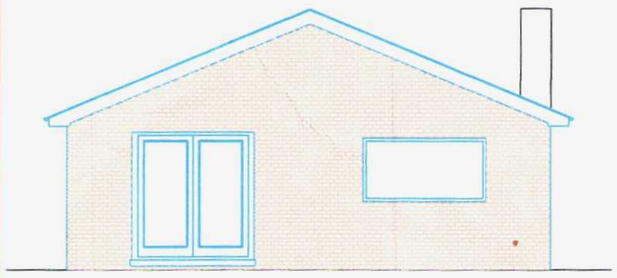

BACK (east)

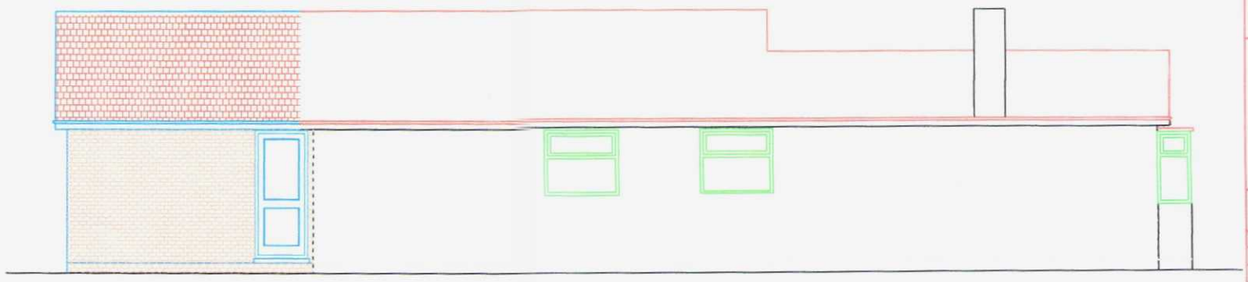

SIDE (NORTH)

PROPOSED ELEVATIONS 1:100

All dimensions to be checked on site prior to commencement of work, except for planning purposes.

This drawing is the copyright of
CALDOTEC LTD
and may not be copied, altered or reproduced in any way without written authority.

CALDOTEC LTD
41 WILLOWHAYNE AVE
EAST PRESTON
WEST SUSSEX
BN16 1PL
Telephone
01903 859176

EXISTING & PROPOSED FLOORPLANS, ELEVATIONS, ROOF PLAN, LOCATION & BLOCK

6 Ditchling Close
Goring
West Sussex BN12 6AP

CLIENT MR & MRS LLOYD

Rev1	Extension width amend	AS	30/11/07
01	Existing & Proposed	AS	19/09/07
Issue	Details	By	Date

SCALE AS SHOWN
DATE 30/11/07
DRAWING NUMBER 7069 01 Rev1