PROPOSED SITE PLAN - OS MAP @ 1:500

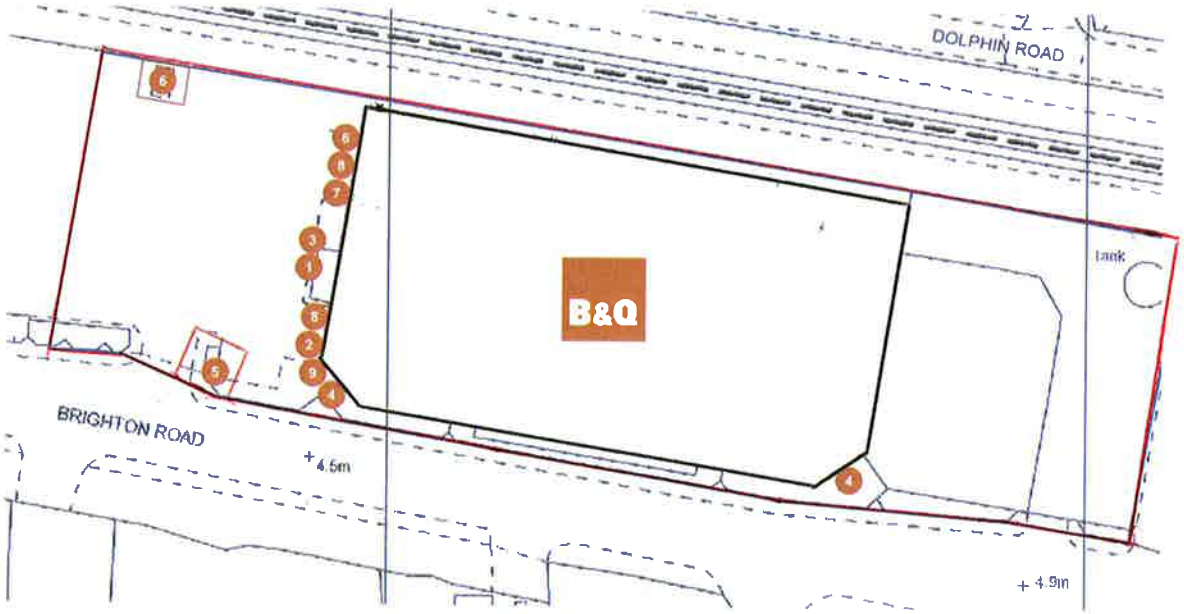

Metres
0 10 20 30 40 50
1:500

N

B Q, 230-264, Brighton Rd, Shoreham By Sea
BN43 6RJ

Rev.	Rev Date	Revision Details
F	26 11 21	Rev F (MRW) Site Plans Amended Rev E (MRW) Site Plans Amended Rev D (MRW) 1:500 Site Plan Amended Rev C (MRW) 1:500 Site Plan Added

File Name: B&Q\Plymouth\2021 proposal\B&Q - Shoreham Proposed Extensions.cdr					Client: B&Q
Job No: prop5[illegible]	Scale: 1:500	Drawn by: MRW	Checked by:	Date: [illegible]	Site: Plymouth

image