THIS DRAWING IS THE PROPERTY OF STEPHEN BROMLEY ASSOCIATES AND MUST NOT BE REPRODUCED IN PART OR IN WHOLE OR USED FOR THE EXECUTION OF WORKS WITHOUT THEIR PERMISSION.
DO NOT SCALE EXCEPT FOR PLANNING PURPOSES.
ALL DIMENSIONS TO BE CHECKED ON SITE PRIOR TO COMMENCEMENT OF ANY CONSTRUCTION WORKS AND STEPHEN BROMLEY ASSOCIATES NOTIFIED OF ANY DISCREPANCIES.
WE CAN TAKE NO RESPONSIBILITY FOR ANY WORKS UNTIL THEY ARE CHECKED AND CERTIFIED TO COMPLY BY THE RELEVANT BUILDING CONTROL.

STEPHEN BROMLEY ASSOCIATES
5 WEST ST SHOREHAM BY SEA
WEST SUSSEX

PROPOSED ALTERATIONS AND EXTENSIONS

AT SCALE 1-100

7 NORMAN CLOSE
SHOREHAM BY SEA

Drawing no 11997-1a

EXISTING

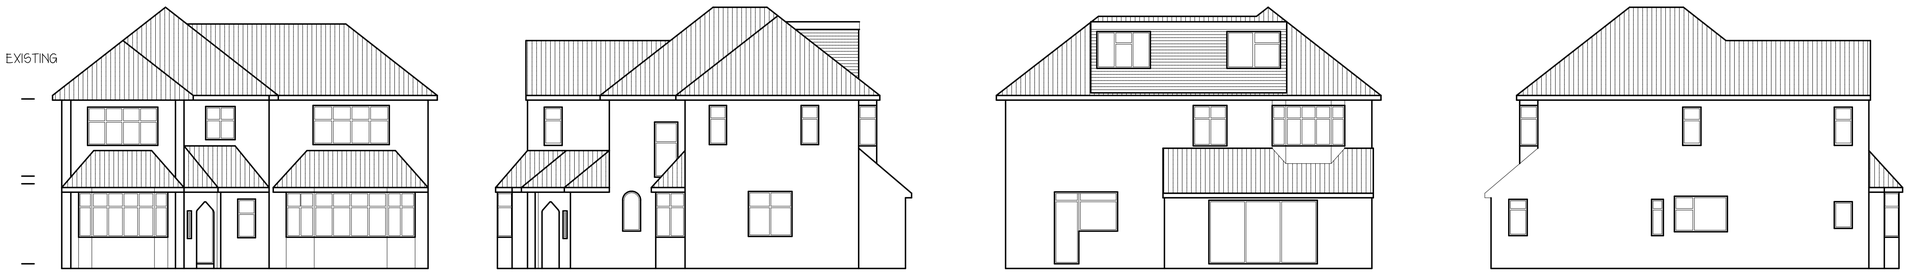

FRONT ELEVATION
SOUTH ELEVATION

SIDE ELEVATION
EAST ELEVATION

REAR ELEVATION
NORTH ELEVATION

SIDE ELEVATION
WEST ELEVATION

PROPOSED



SECTION

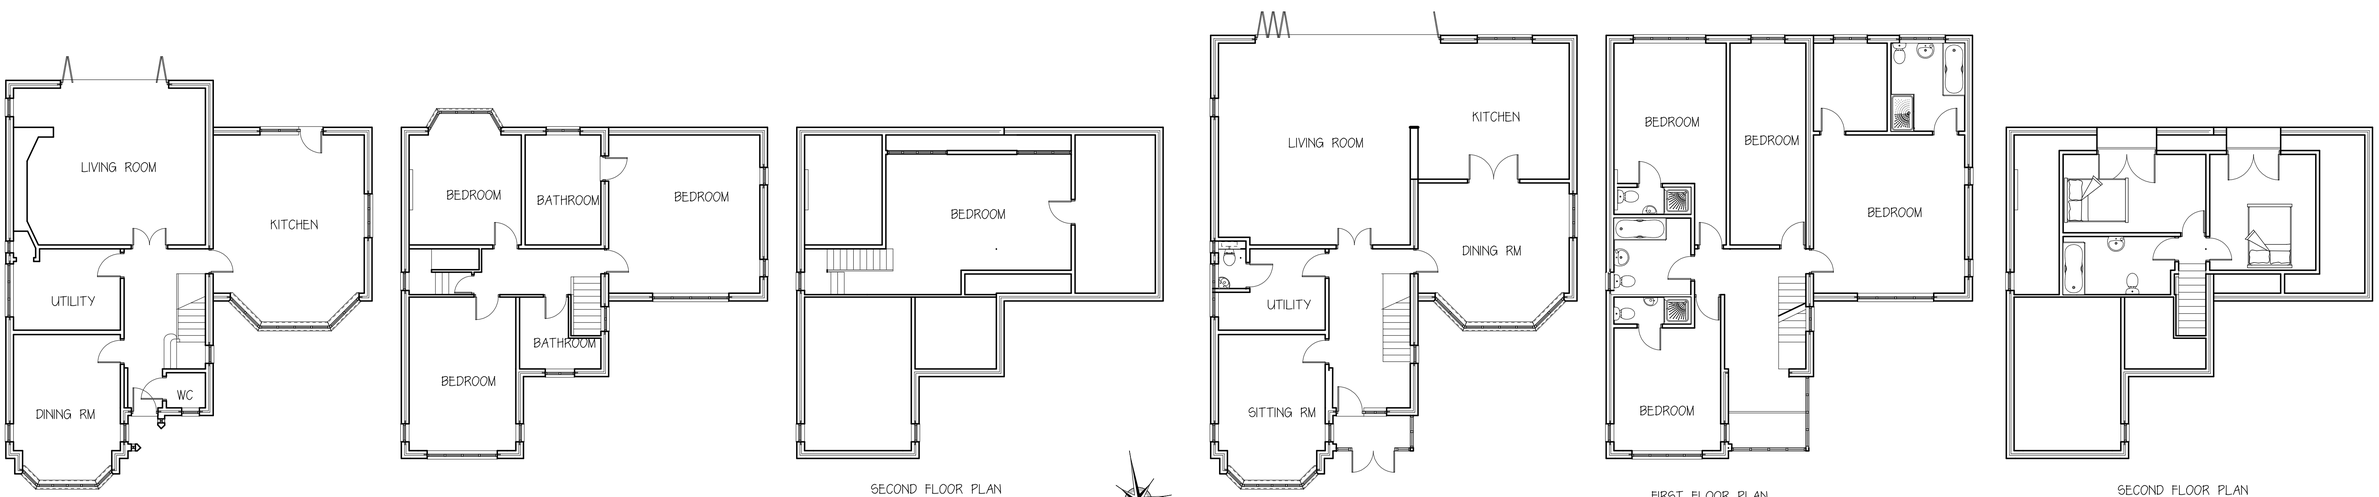

GROUND FLOOR PLAN
EXISTING

FIRST FLOOR PLAN
EXISTING

SECOND FLOOR PLAN
EXISTING

GROUND FLOOR PLAN
PROPOSED

FIRST FLOOR PLAN
PROPOSED

SECOND FLOOR PLAN
PROPOSED