
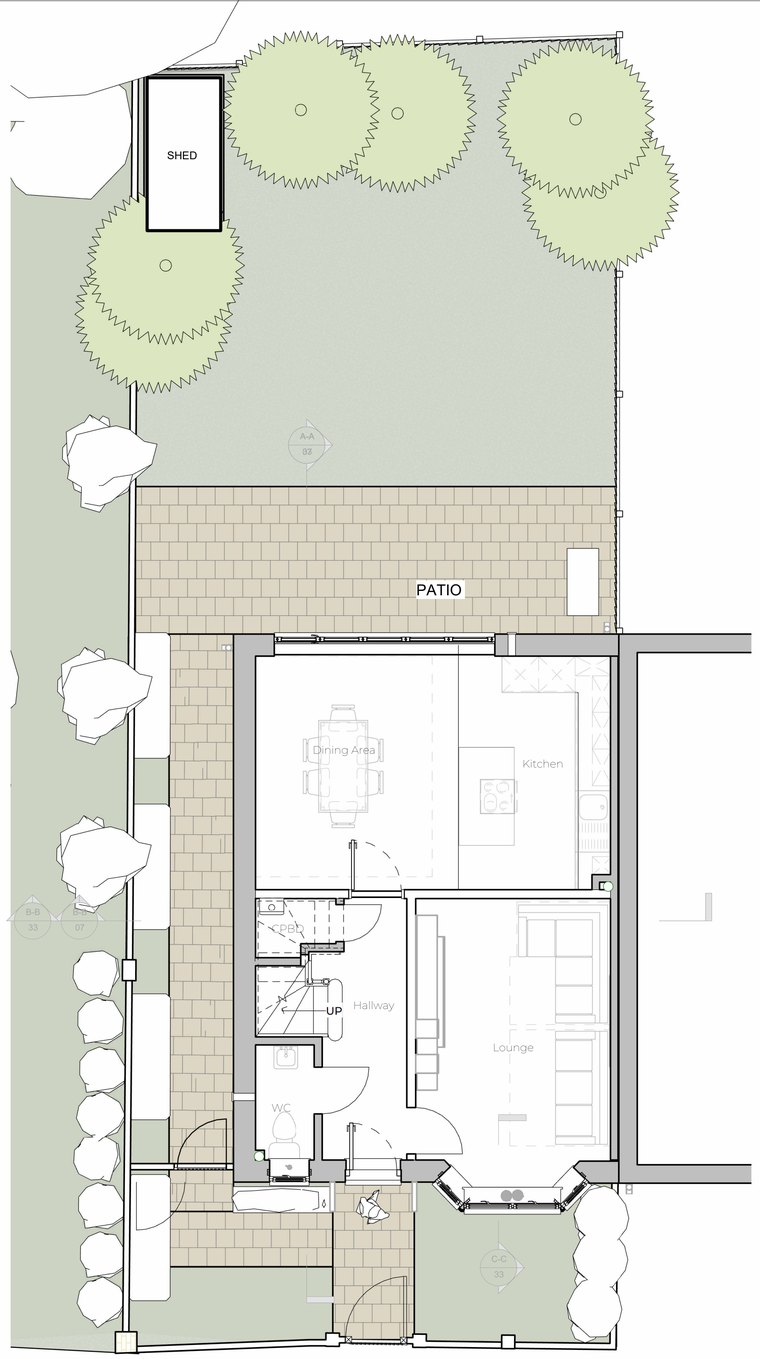


Proposed Ground Floor Plan

1 : 50

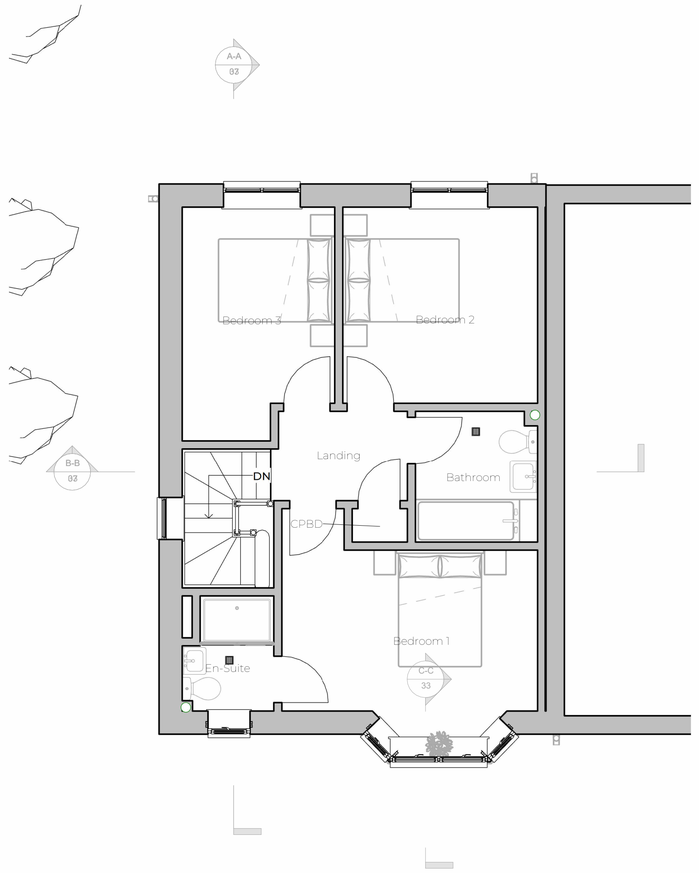

Proposed First Floor Plan

1 : 50



Notes:

1. THE COPYRIGHT OF THIS DRAWING IS VESTED IN ARCHEVOLVE AND IT MAY NOT BE REPRODUCED IN WHOLE OR PART OR USED FOR THE MANUFACTURE OF ANY ARTICLE WITHOUT THE EXPRESS PERMISSION OF THE COPYRIGHT HOLDERS.

2. WORK TO FIGURED DIMENSIONS ONLY.

3. THIS DRAWING IS TO BE READ IN CONJUNCTION WITH ALL RELEVANT ARCHITECT'S, SERVICE ENGINEER'S AND ARCHEVOLVE AND SPECIFICATIONS.

Revision Number	Revision Description	Issued by	Revision Date

DATE: 02/12/24

STATUS: BUILDING CONTROL

SHEET SIZE: A1

SCALE: 1 : 50

DRAWN: AP

CHECKED:

CLIENT: Church Barn Group

SITE ADDRESS: 24 Ethelwulf Road Worthing BN14 7NF

REVISION:

DRAWING NO: ARC/061/24/05

DRAWING: New Build

TITLE: Proposed Floor Plans

PROJECT NO: ETHEWULF

0m 1m 2m 3m 4m 5m

VISUAL SCALE 1:50 @ A1

ARCHEVOLVE
// design @archevolve.co.uk
// www. archevolve.co.uk
// 07830 325566
CIAT CHARTERED PRACTICE