

West Elevation

Scale: 1:50

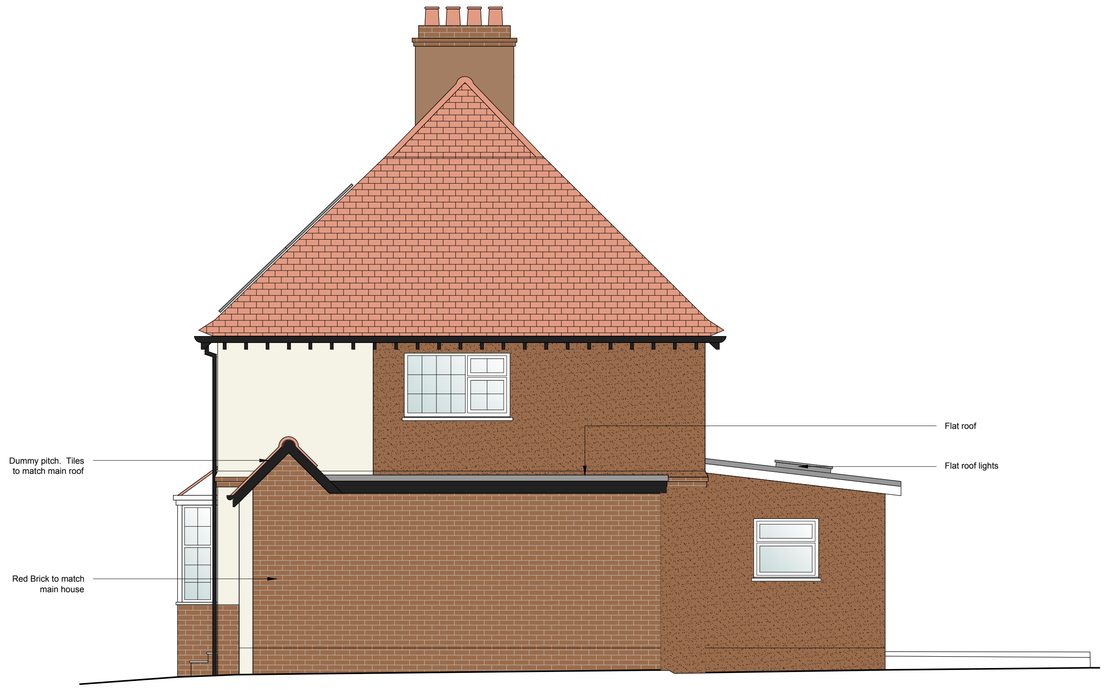

South Elevation

Scale: 1:50



East Elevation

Scale: 1:50

0m 0.5m 1m 2m 3m 4m 5m

Scale

General Notes

- Copyright 3SIXTY Real Estate Ltd
- Except for planning purposes, do not scale. Use figured dimensions only
- Any discrepancies are to be reported to 3SIXTY Real Estate Ltd. before any works commence.
- In executing the work shown, the contractor shall work in accordance with all relevant British Standards, Codes of Practice and Health & Safety regulations.
- The contractor shall be responsible for taking all on-site dimensions necessary to complete the works.
- The contractor shall ensure that fire compartmentation is maintained into concealed voids, service penetrations etc.
- All pipework drops/cables/conduits etc. to be boxed in/concealed unless noted otherwise.

Rev A 21/01/25 Render finish to extension

Rev.	Date	Revision Notes

3SIXTY REAL ESTATE
16 Whiteladies Road, Bristol, BS8 2LG
www.3SIXTYrealestate.co.uk
0117 247 0120

Project Title

190 Sompting Road
Worthing
BN14 9EY

Client

Compass Childrens Homes

Drawing Title

Proposed Elevations

Drawing No.	Rev.
1703-A220	A
Status	
PLANNING	-
Date	Scale
08/01/2024	1:50 @ A1