

ADUR & WORTHING PLANNING SERVICES	
PLAN	AWDM/1552/15
DATE VALID	26 OCT 2015

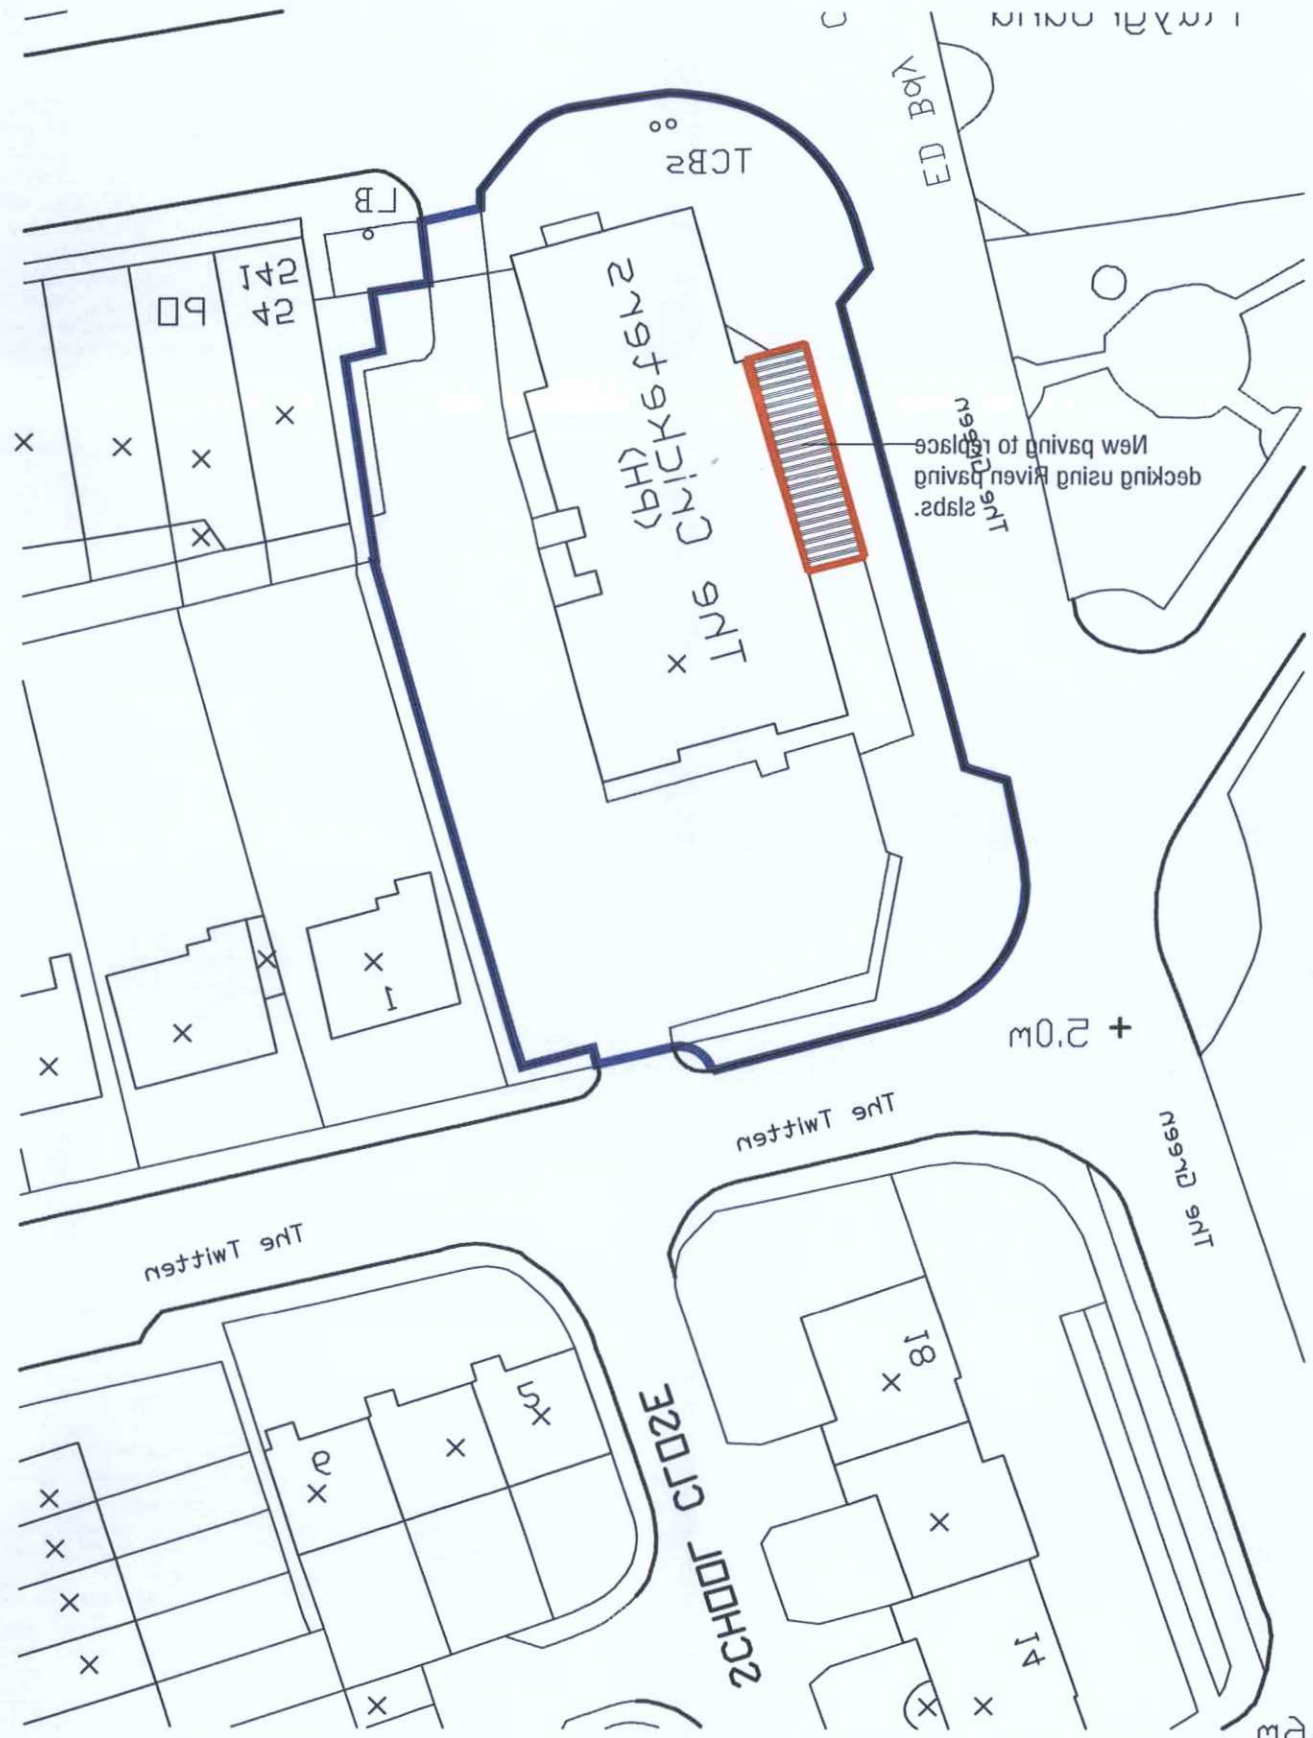

BLOCK PLAN
SCALE 1:500

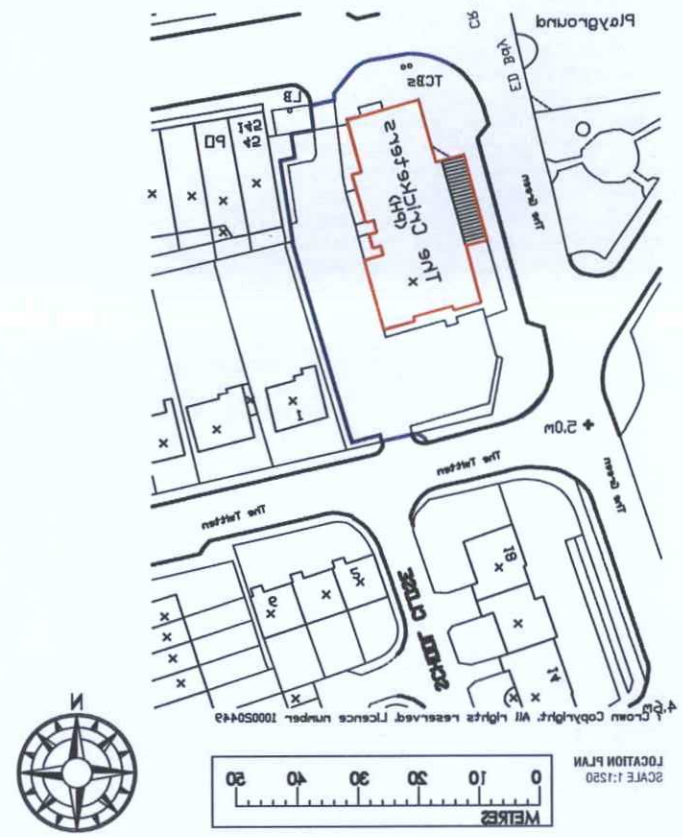

BLOCK PLAN
SCALE 1:1250

Rev	Date	Initial	Comment
B	22.10.15	MO	Street Names added
A	20.10.15	MO	North Arrow Revised and Scale bar added

pds design & build
1 Navigation Court
Calder Park
Wakefield
West Yorkshire
WF2 7BJ
t: 01924 229160
t: 01924 229169
e: info@pdsdesign-build.co.uk
w: www.pdsdesign-build.co.uk

Project	Client
Chickeiers The Green, Southwick Brighton BN42 4GF	Greene King

Drawing Name	Site Plan and Location Plan
Drawn By	KK
Date	Oct 2015
Scale	Varies @ A3
Status	Preliminary / Approval / Construction
Drawing no.	B
Revision	

This drawing is the copyright of PDS Design & Build.
Copyright is reserved by them and the drawing is issued on condition that it is not copied, reproduced, retained or disclosed to any unauthorised persons, either wholly or in part without the written consent of PDS Design & Build.
This drawing has been prepared for presentation purposes, consultants wishing to use the drawing for guidance must check all dimensions on site prior to finalising their element of work undertaken.

© copyright