
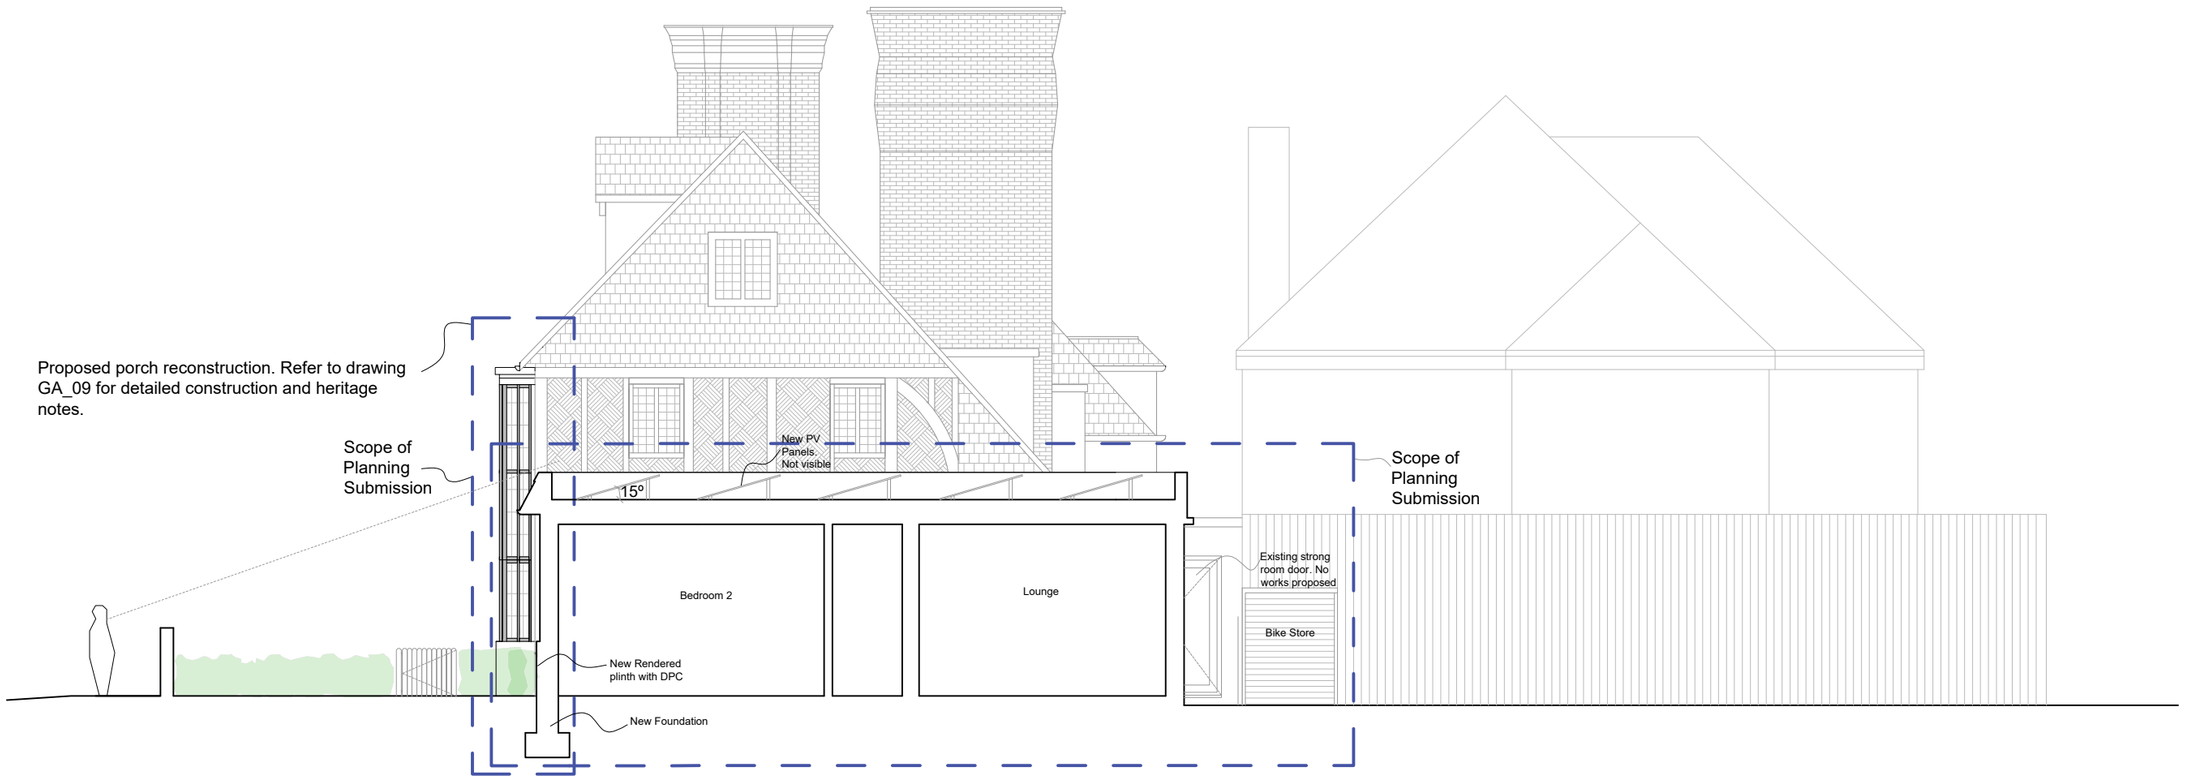


PROPOSED NS SECTION C-C

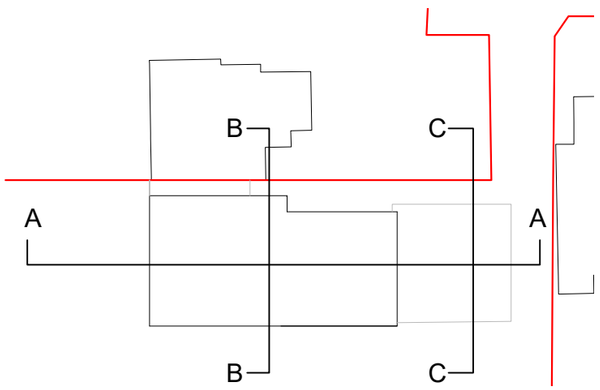

0 1 5

Architect:	Project:	Client:	Location:	Phase:	Drawing:	Date :	Revision	Scale:	Drawing Number:
SPACIO ARCHITECTS	Porch, front door, first floor window, annex conversion and retained works, PV, patio doors, rendered plinth, rainwater drainage, terrace with screen fencing AC units, bin store and bike store.	David Michael Williams Limited.	Blacknest Hall, 18 Grand Avenue, Worthing, BN11 5AQ	Planning Submission	PROPOSED NS SECTION C-C	23/10/2026 27/10/2026_A Scale Bar Added 04/11/2026_B Title Block amended		A1 1/50 A3 1/100	GA_22_B