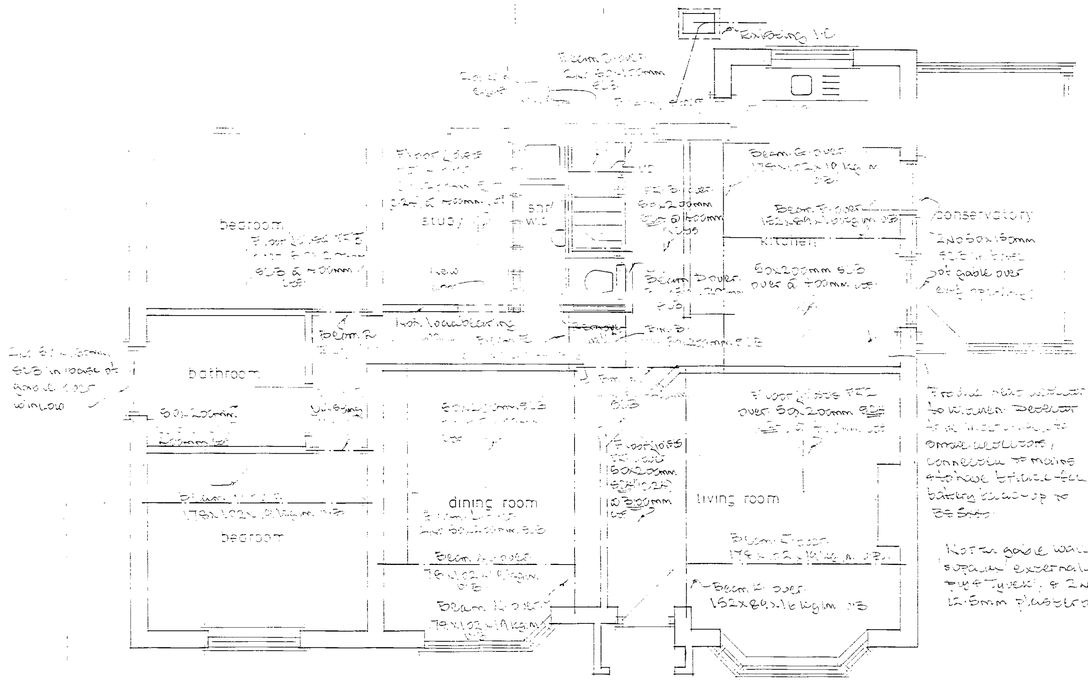

Ground Floor

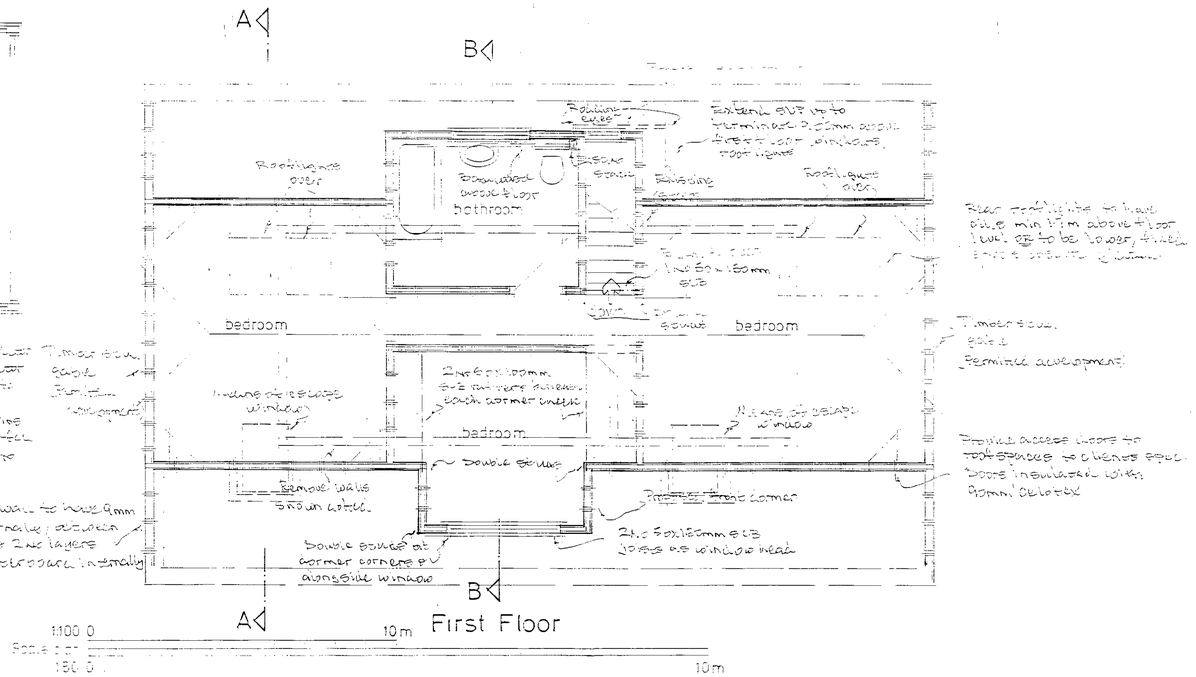

First Floor

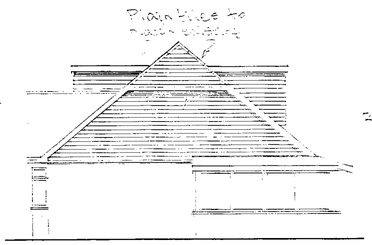

south elevation

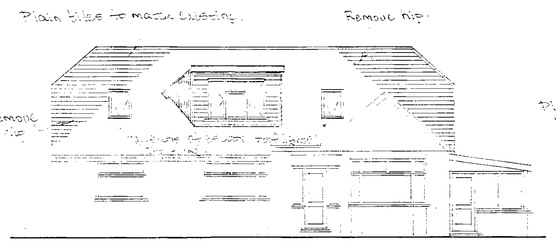

west elevation

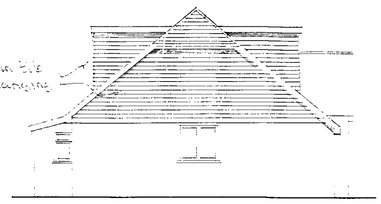

north elevation

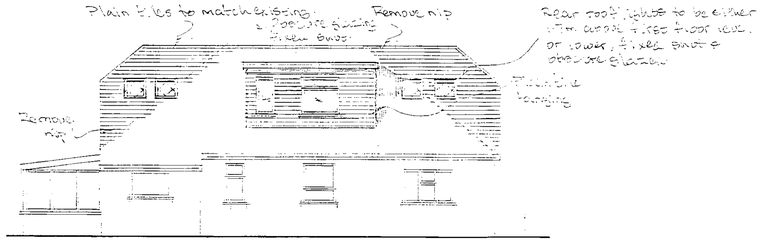

east elevation

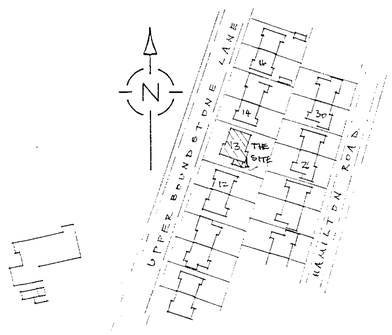

Site Plan 1:1250

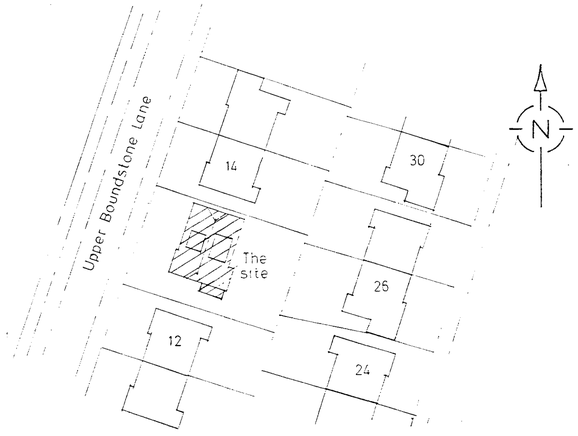

Block Plan 1:500

1	12.4.3 Dormers Reduce
Date	Item No.

copyright

Client
Mr & Mrs. M. Holmes.

Job Title
Roof Conversion

Drawing Title
13 Upper Boundstone Lane
Lancing

Scale 1:50 1:100

Drawing No.
599/01