NOTE:
The contractor is to check all site dimensions and levels before work starts and report any discrepancies.

This drawing must be read with and checked against all structural and other specialist drawings, specifications and bills of quantities. Report any discrepancies.

The contractor is to comply with all current British Standards and Building Regulations whether or not specifically stated on these drawings.

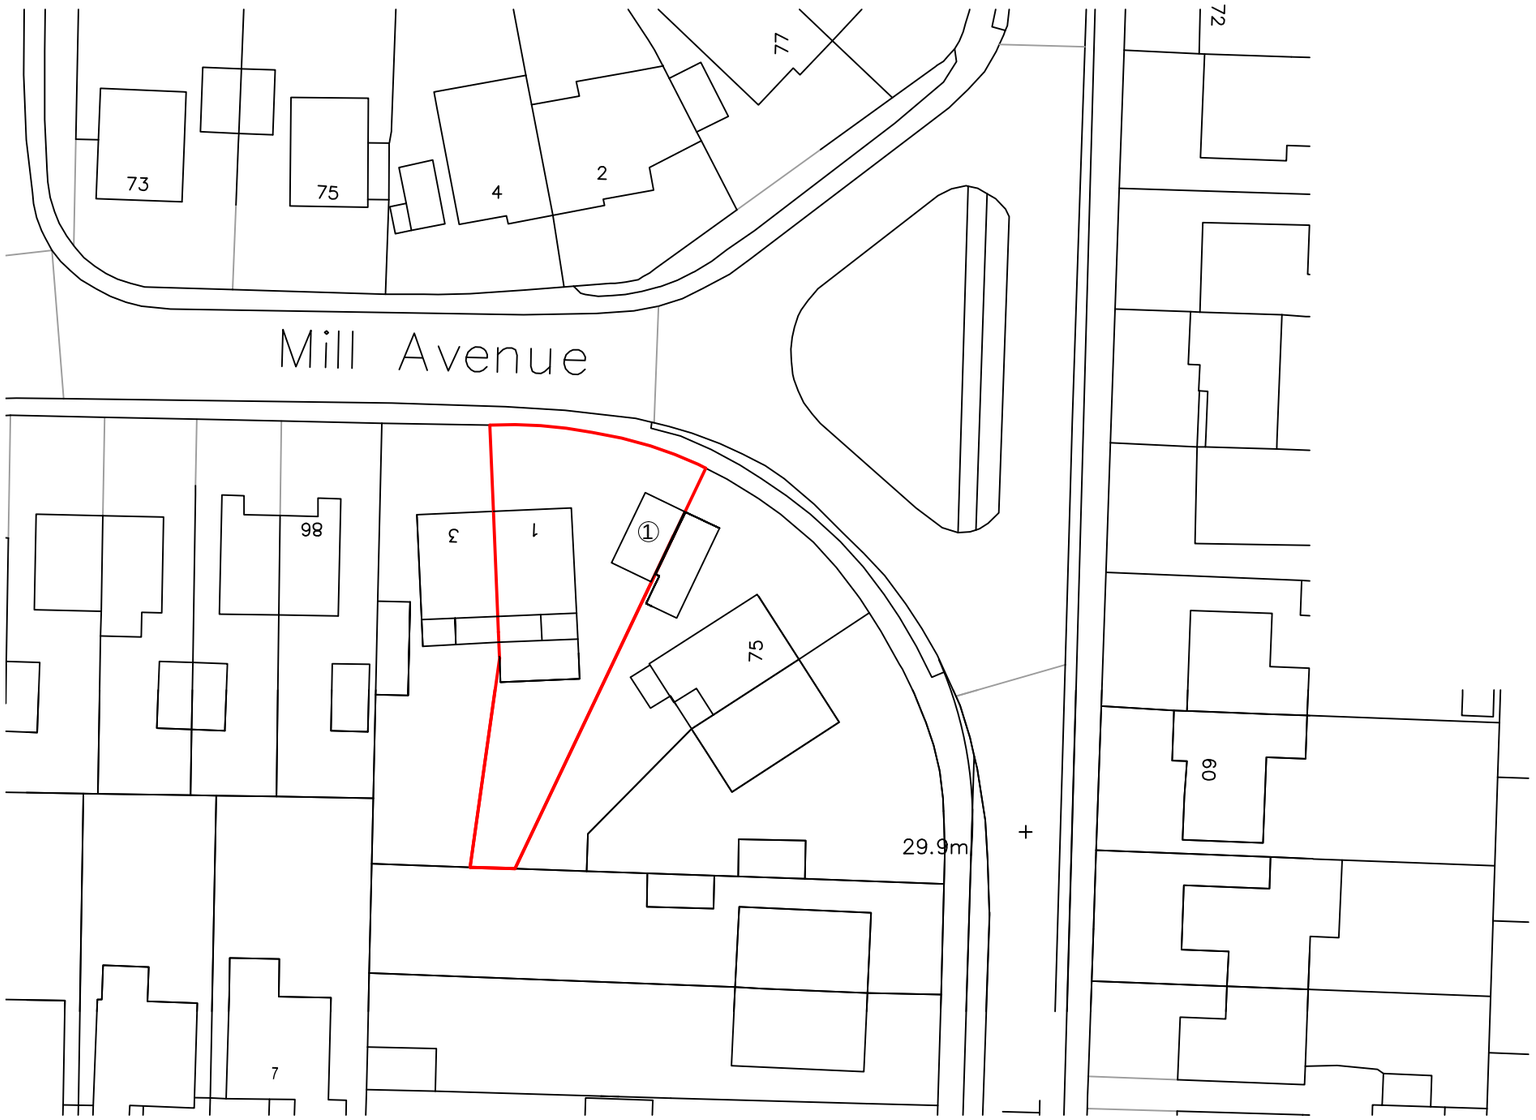

Mapping contents (c) Crown copyright and database rights 2020 Ordnance Survey 100035207

Block Plan 1:500

Mapping contents (c) Crown copyright and database rights 2C

Location Plan 1:1250

① Proposed detached garage

10m 20m 30m 40m 50m
1:1250 Scale Bar

10m 20m 30m 40m
1:500 Scale Bar

Rev.	Date	Description	By
-	-	-	-

Client: Mrs Leake Date	Drawing Title: Location Plan & Block Plan	Copyright (c) 2020 of: Sussex Architectural Services Wicket View, Cuckfield Lane Warninglid, West Sussex Telephone: (01444) 461355 e: info@sussexarchitecturalservices.co.uk w: www.sussexarchitecturalservices.co.uk	Scale: 1:1250 1:500 @ A3 Date: May 2020 Drawn: -
Project: 1 Mill Avenue Shoreham-by-Sea			Drawing Number: **19-161-Loc**