DO NOT SCALE FROM THIS DRAWING

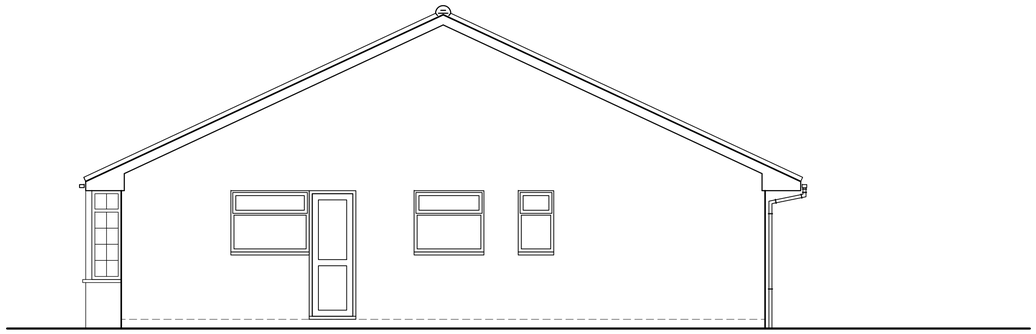

South Elevation

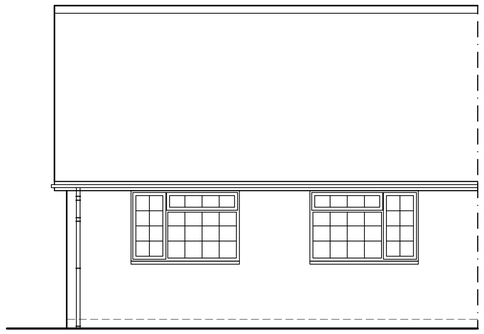

East Elevation

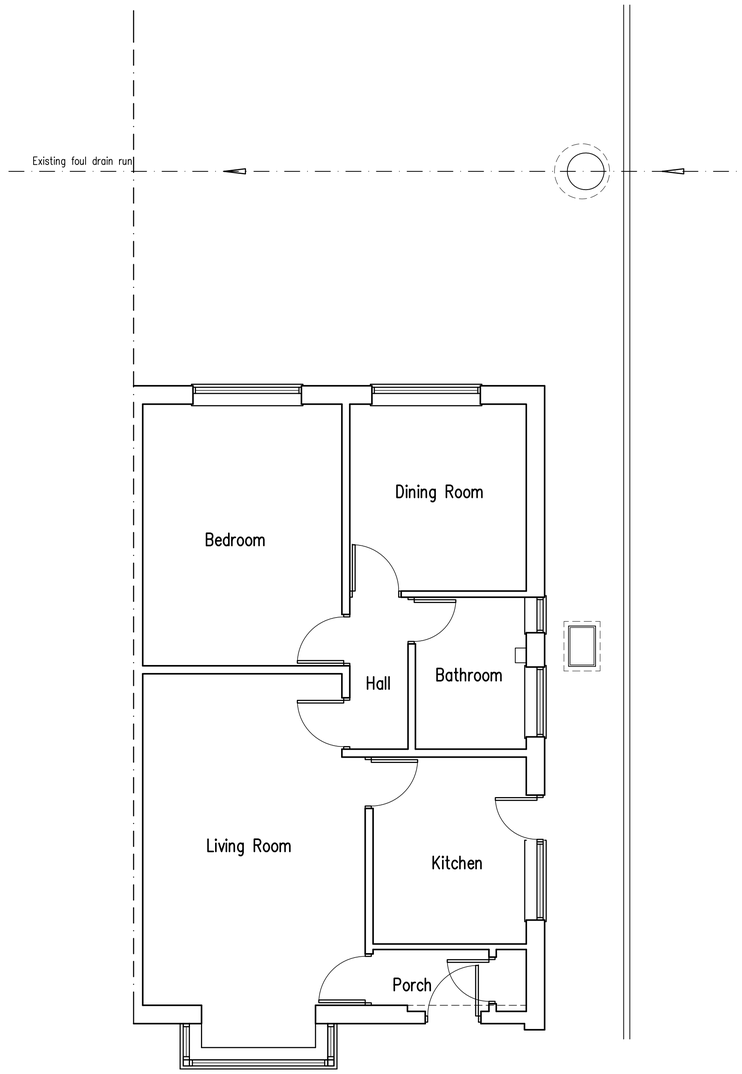

Ground Floor Plan

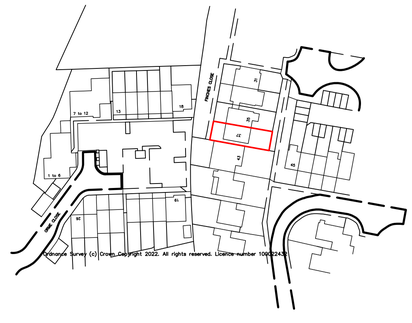

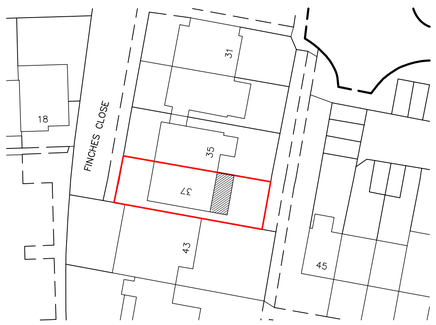







Proposed Single Storey Rear Extension at: 37 Finches Close, Lancing, West Sussex

rja Planning & Building Consultants Ltd.
1st Floor
10 High Street
Shoreham-By-Sea
West Sussex BN43 5DA
t: 01273 467297 mob: 07971 375739
e: rex@rjapbc.co.uk web: www.rjapbc.co.uk

Chartered Institute of Architectural Technologists

PROJECT: 37 Finches Close, Lancing, West Sussex

DRAWING TITLE: Existing Floor Plans & Elevations; Location & Block Plans

CLIENT: Mr and Mrs K. Hillman

DWG NO: DWG-02

REVISION:

SCALE: 1:50, 1:500, 1:1250 @ A1

DATE: 26.07.22

DRAWN: rex