DO NOT SCALE FROM THIS DRAWING

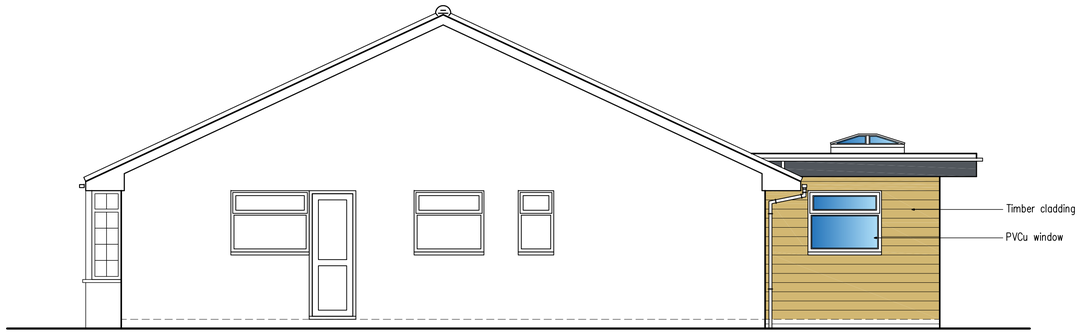

South Elevation

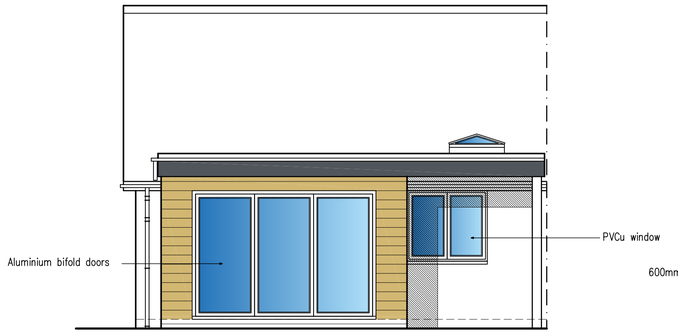

East Elevation

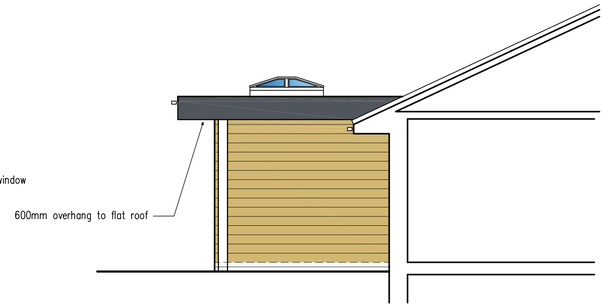

North Elevation

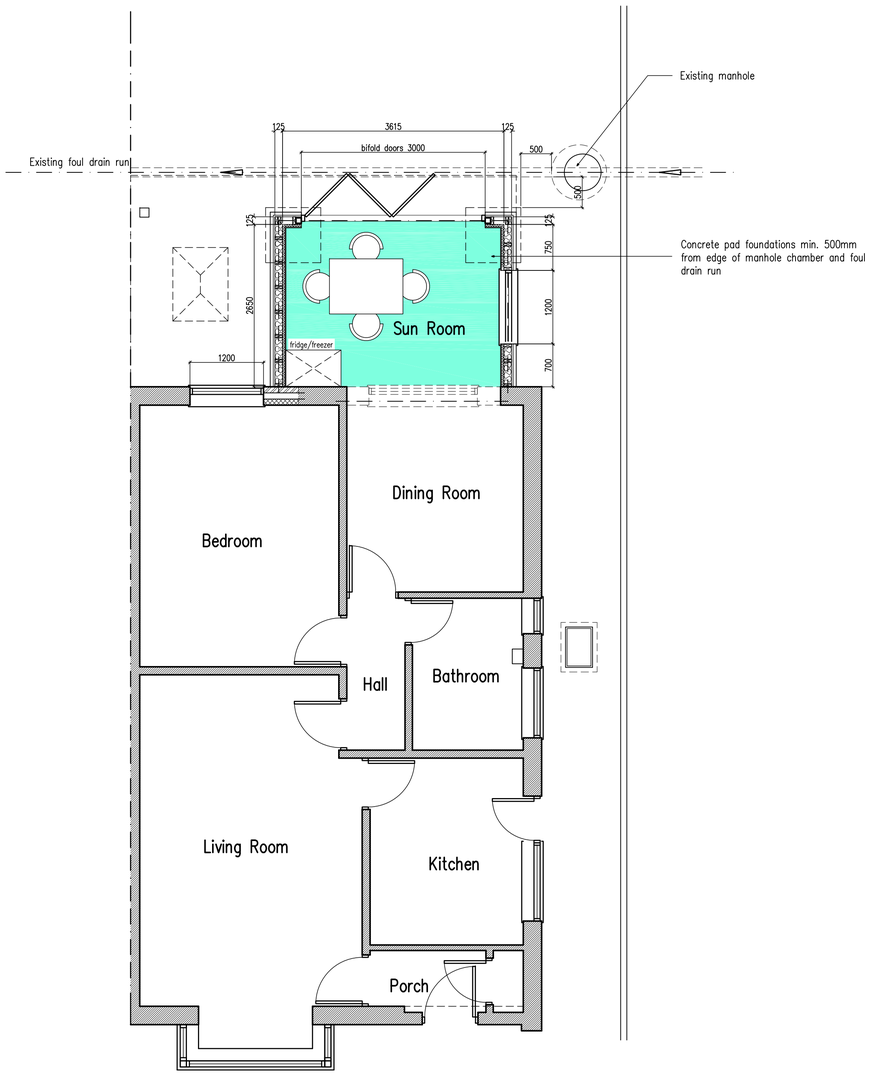

Ground Floor Plan

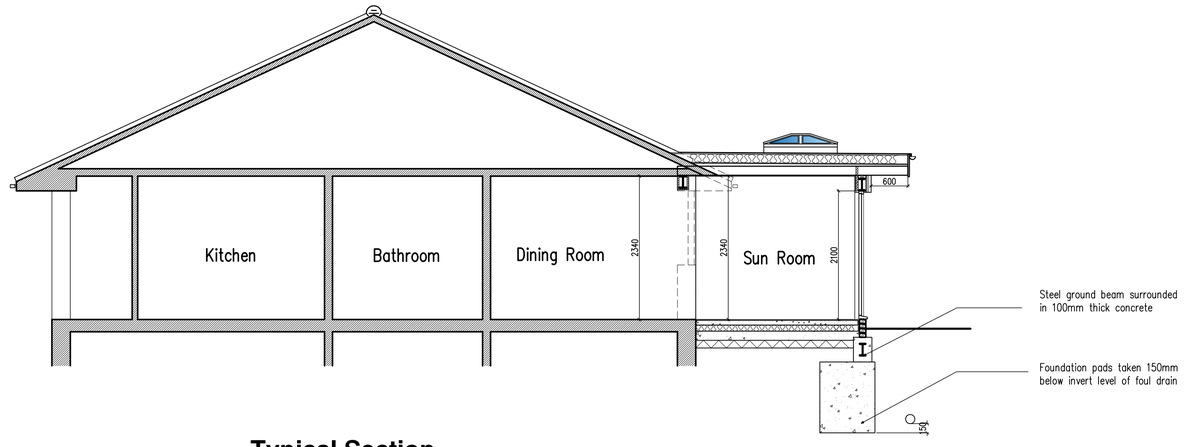

Typical Section

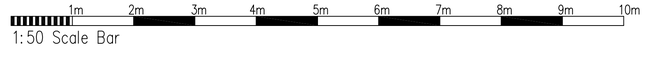

Proposed Single Storey Rear Extension at: 37 Finches Close, Lancing, West Sussex

rja Planning & Building Consultants Ltd.
1st Floor
10 High Street
Shoreham-By-Sea
West Sussex BN43 5DA
t: 01273 467297 mob: 07971 375739
e: rex@rjapbc.co.uk web: www.rjapbc.co.uk

Chartered Institute of Architectural Technologists

PROJECT: 37 Finches Close, Lancing, West Sussex
DRAWING TITLE: Proposed Floor Plans & Elevations
CLIENT: Mr and Mrs K. Hillman
DWG NO: DWG-02
REVISION:
SCALE: 1:50 @ A1
DATE: 26.07.22
DRAWN: rex