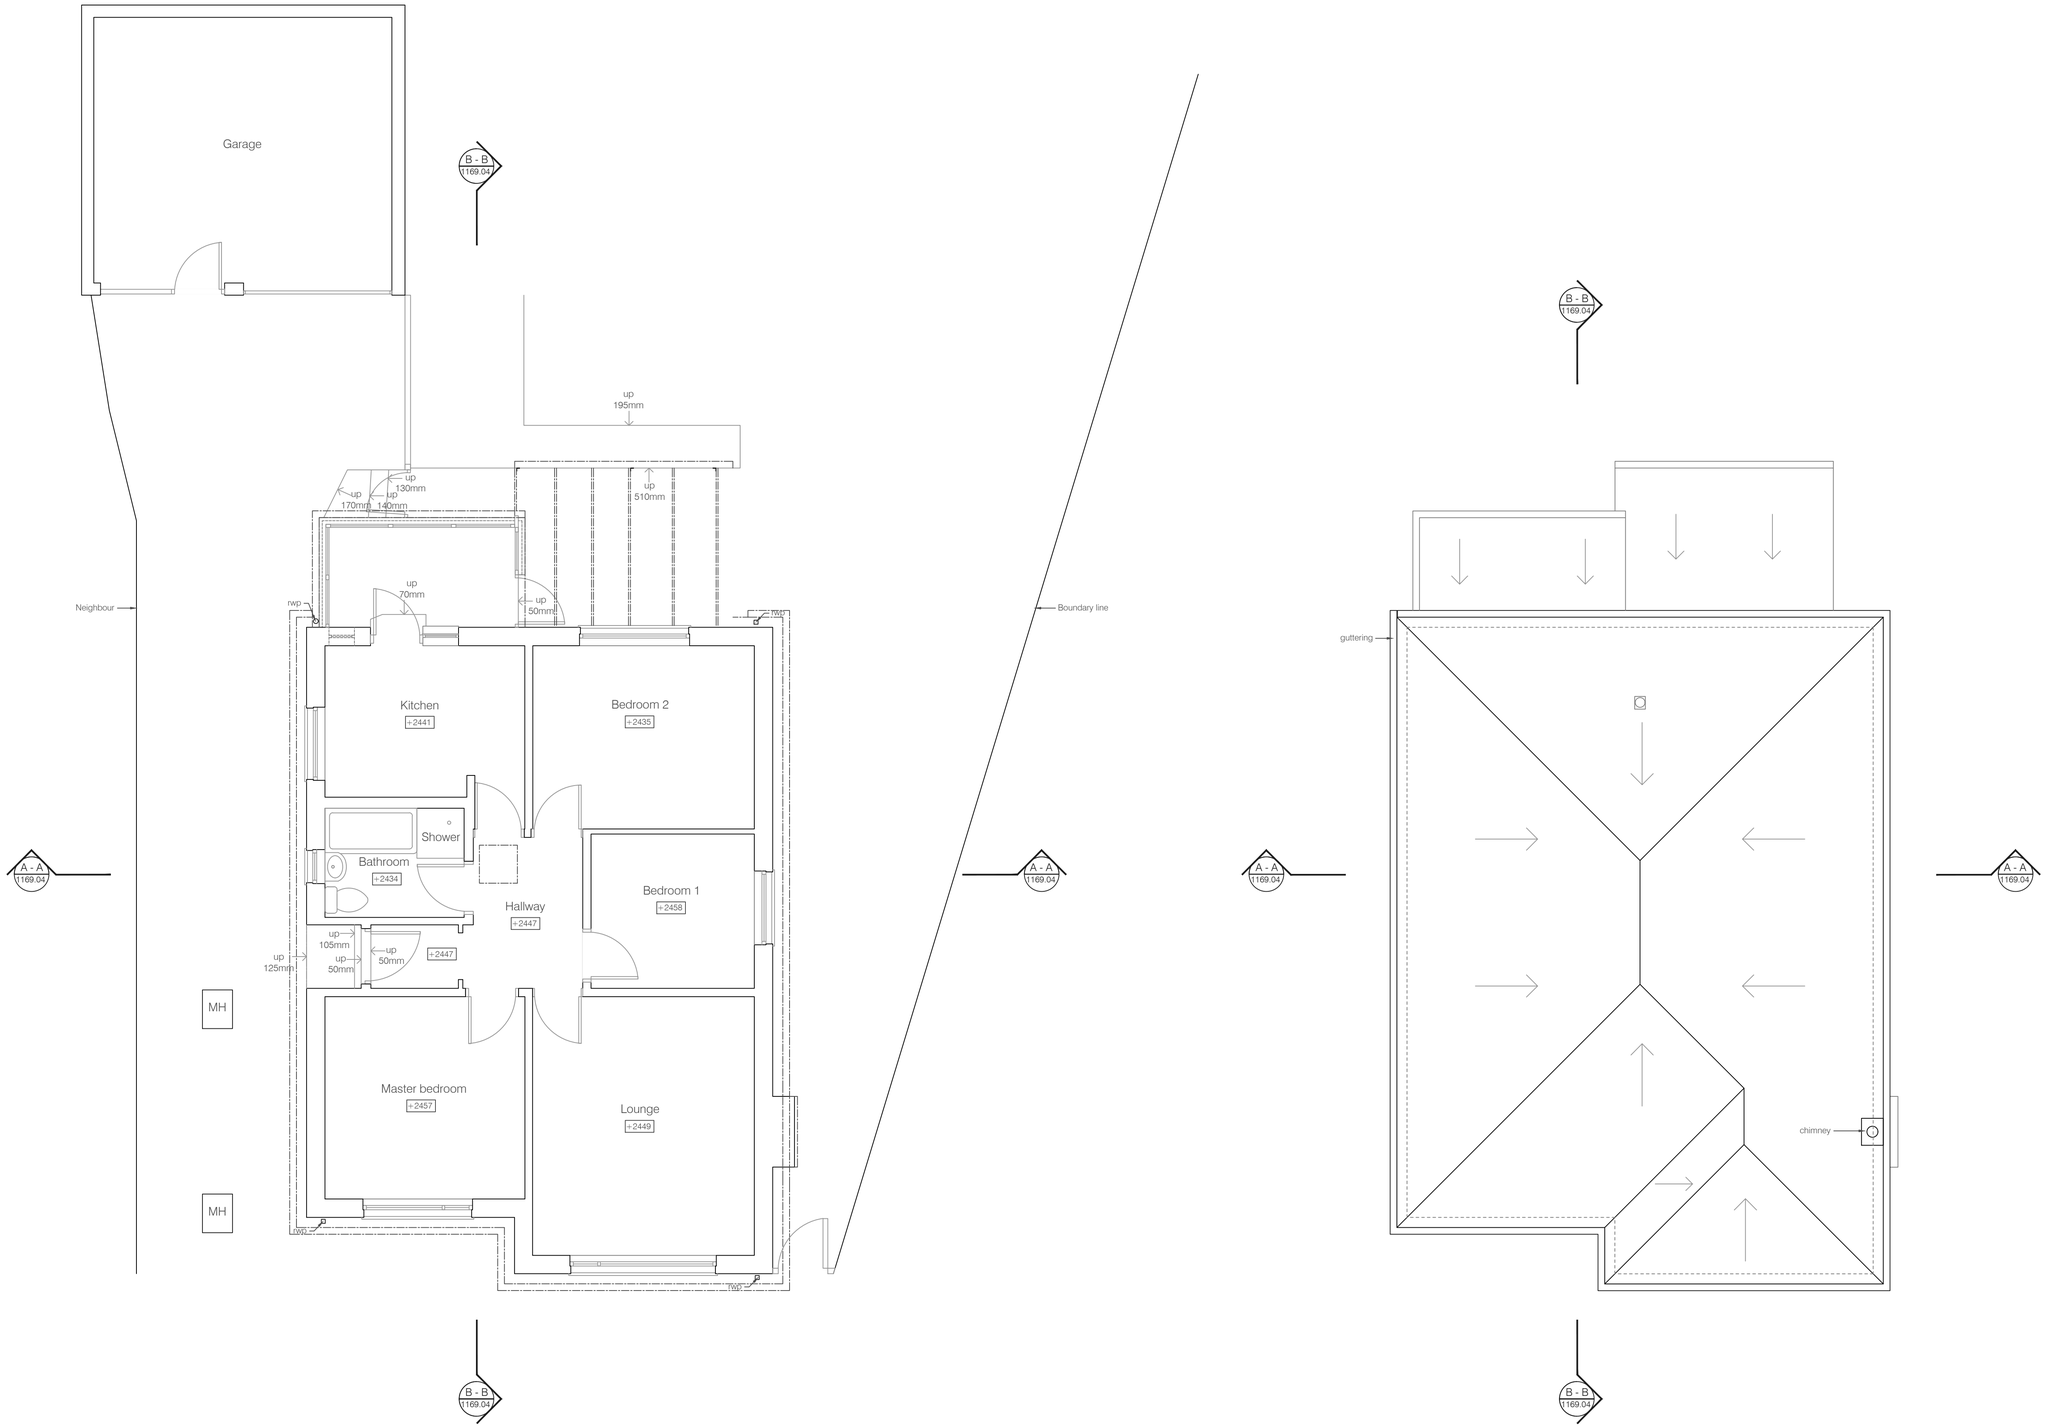

s c a l e b a r

0m 1m 2m 3m 4m

SURVEY

no.	date	description	by

r e v i s i o n s

KTA limited
architects & designers

80a High Street Steyning West Sussex BN44 3RD
T : **01903 814009**
E : **info@ktaltd.com** W : **www.ktaltd.com**

client	Mr & Mrs Birchfield
job	15 Wilby Avenue Southwick BN42 4RS
dwg no.	1169.02
title	Existing Ground Floor Plan & Roof Plan
drawn by	SK
checked by	KT
scale	1:50 @ A1
date	01.12.20

Do not scale off drawing.
Check all dimensions on site before any work commences.
All goods, materials and workmanship to conform with current Building Regulations, Codes of Practice and British Standards.
This drawing shall not be reused, copied, or reproduced in any form without the prior authorisation of KTA Limited.
Copyright of KTA Limited.