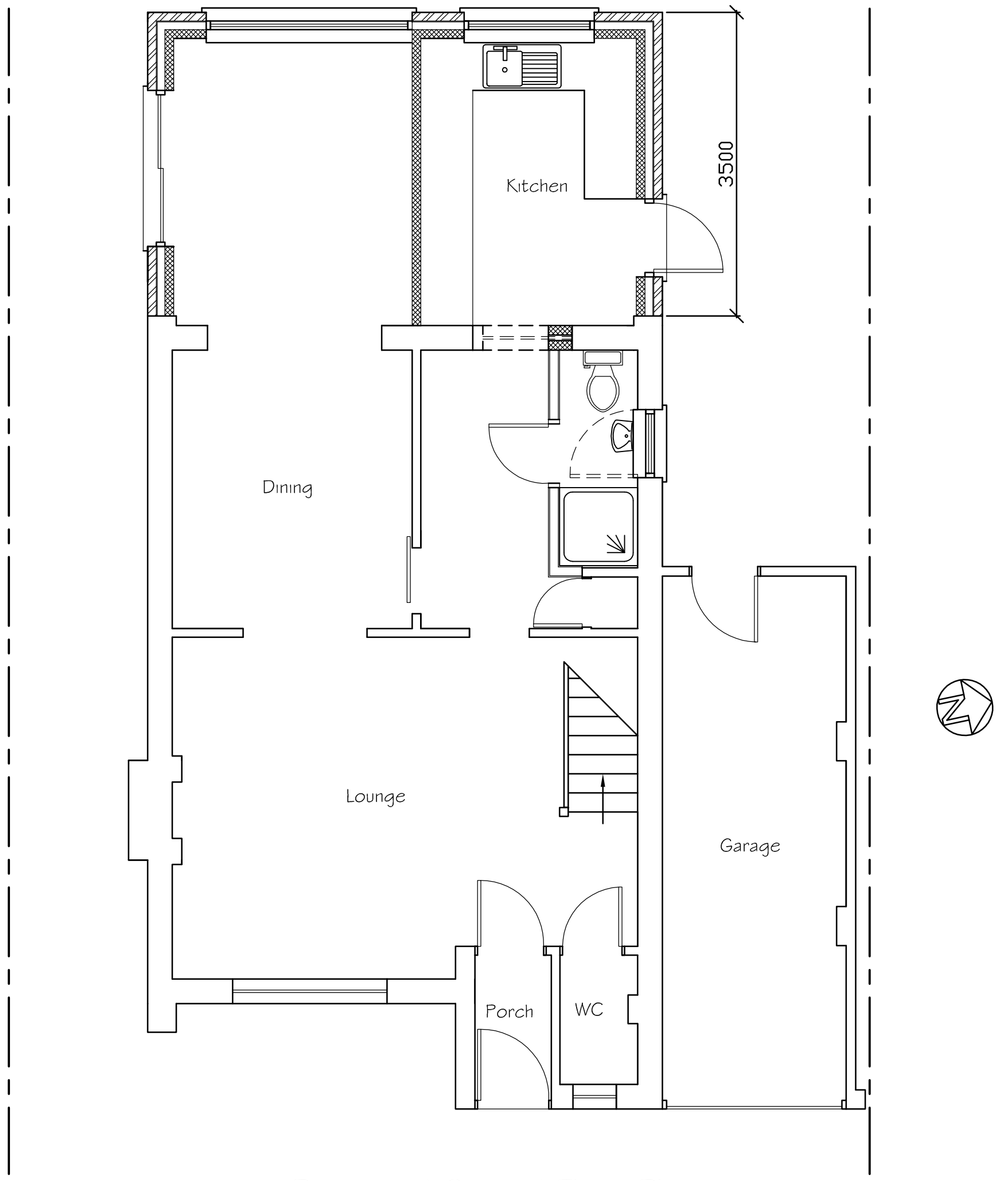

Proposed Ground Floor Plan

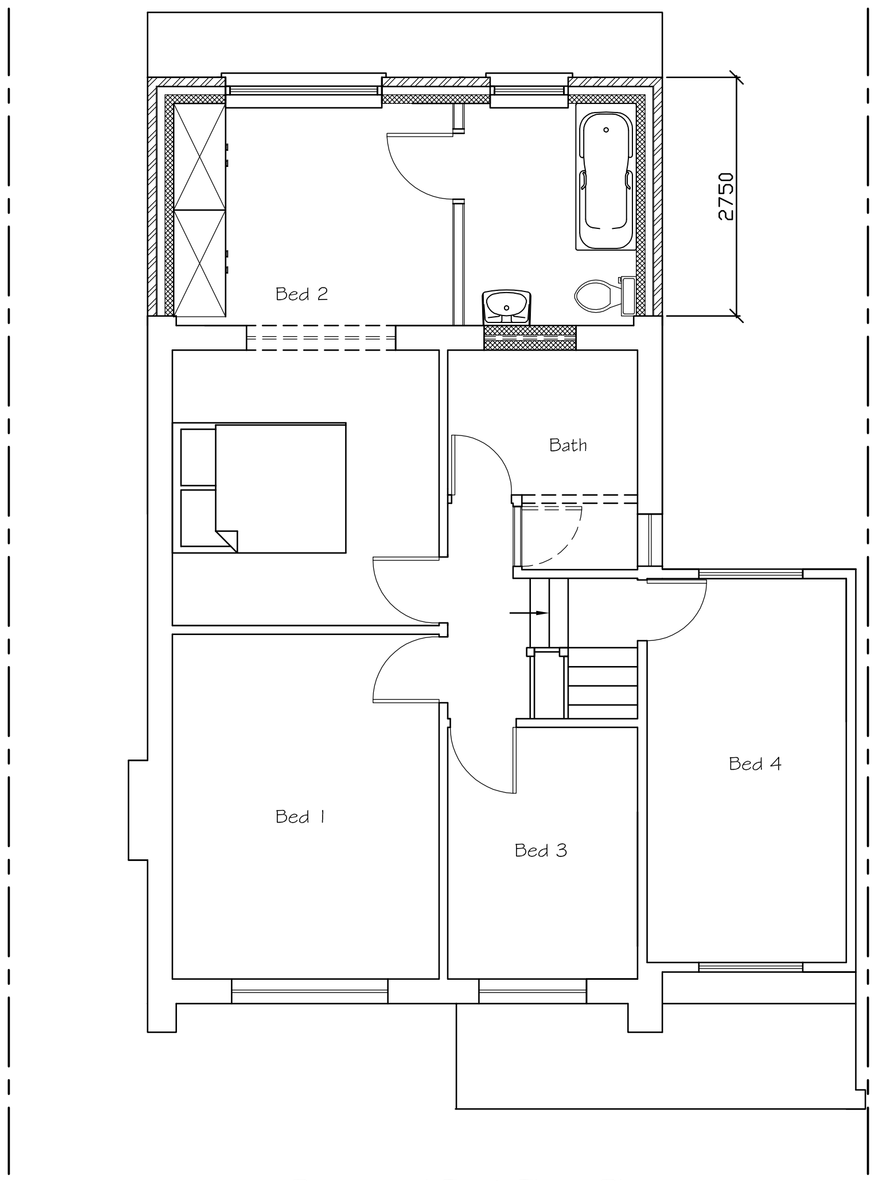

Proposed First Floor Plan

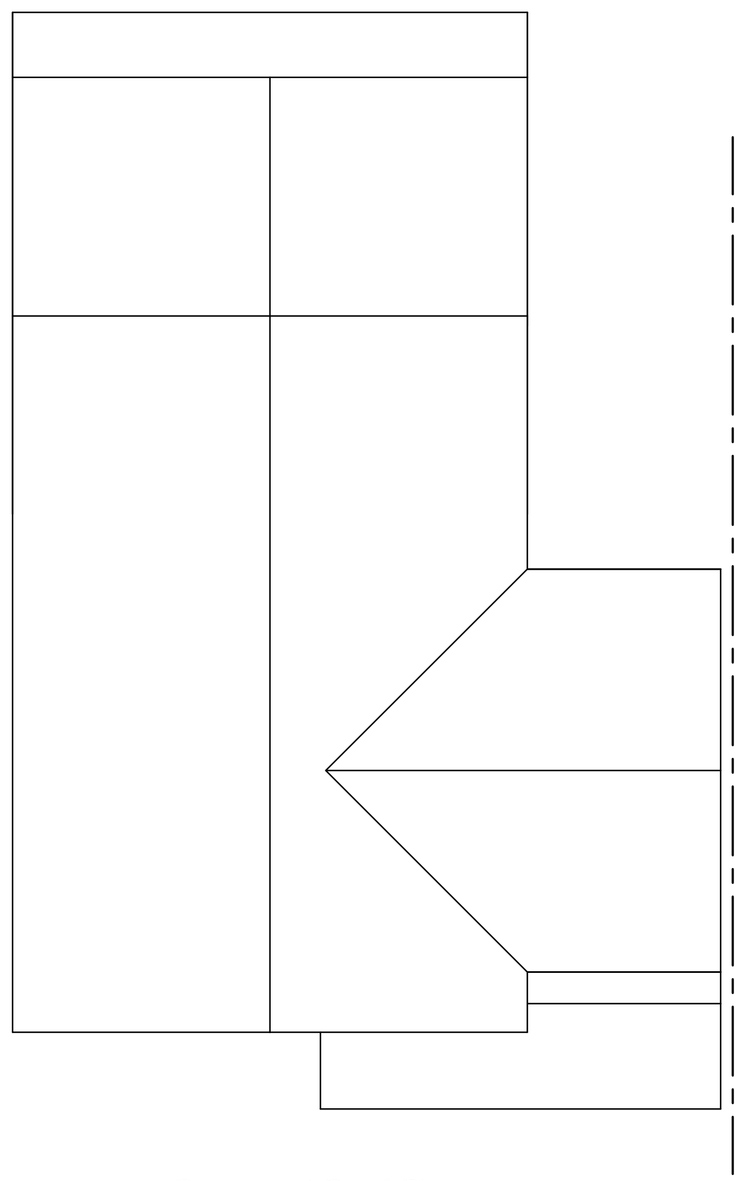

Proposed Roof Plan

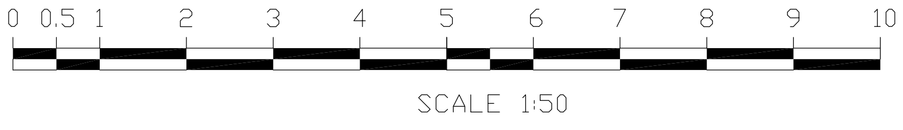

SCALE 1:50

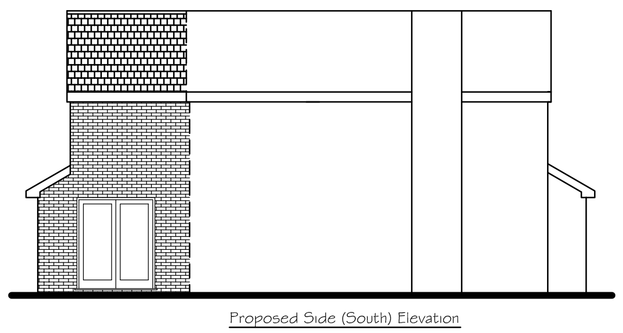

Proposed Side (South) Elevation

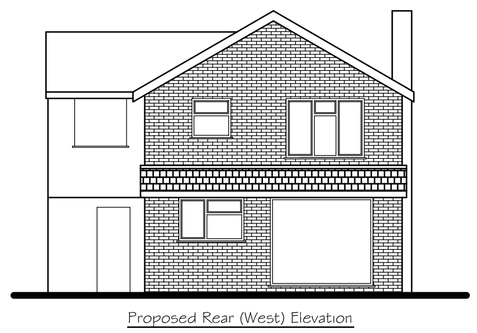

Proposed Rear (West) Elevation

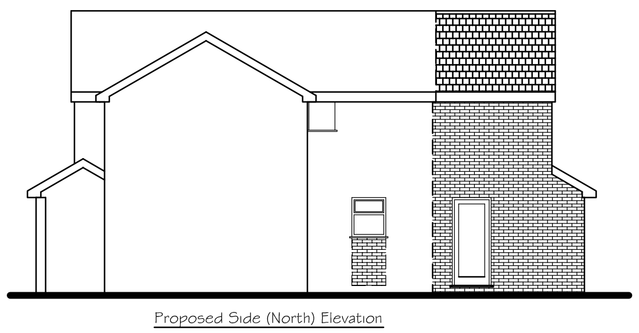

Proposed Side (North) Elevation

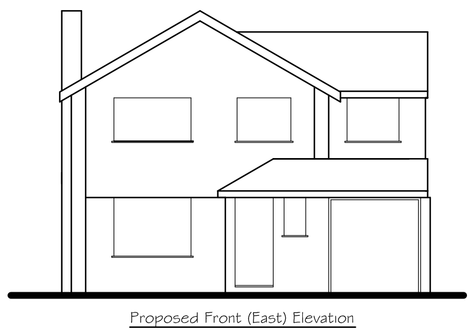

Proposed Front (East) Elevation

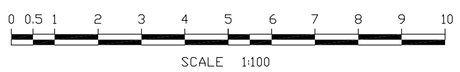

SCALE 1:100

Tony Rogers
Building Consultants
Address: 40 Dawn Crescent, Upper Beeding
West Sussex, BN44 3WH
Telephone: 01903 815225 Fax: 01903 815225

Rev.	Date:	Revision Description:
A	Nov 2023	Door to shower shown as window
B	Nov 2023	Door to kitchen added
C	Jan 2024	First floor reduced by 750mm

Client: Mrs J Homer

Address: 29 Ely Road
Worthing
West Sussex
BN13 1BD

Project: Proposed two storey rear/ side extension

Scale: 1:50 1:100
Paper Size A1

Date: May 2023

Drawing No: 23/1544/02

Drawn By: AWR

Revision: C