




Northern Elevation

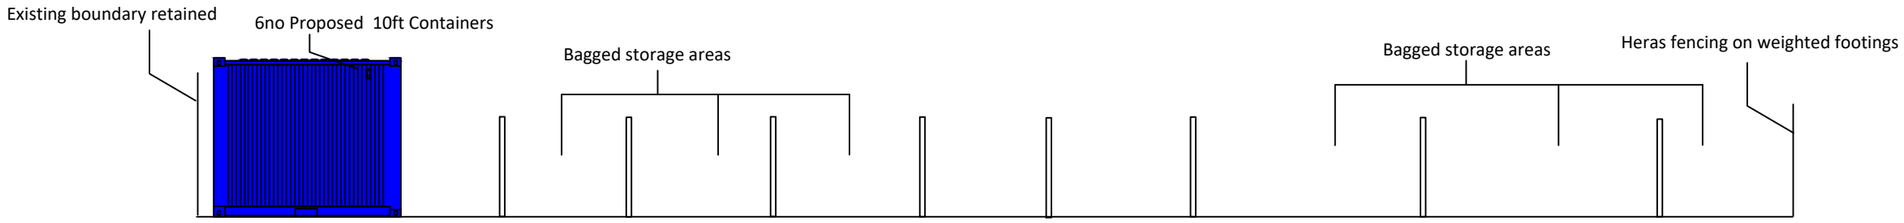


Eastern Elevation

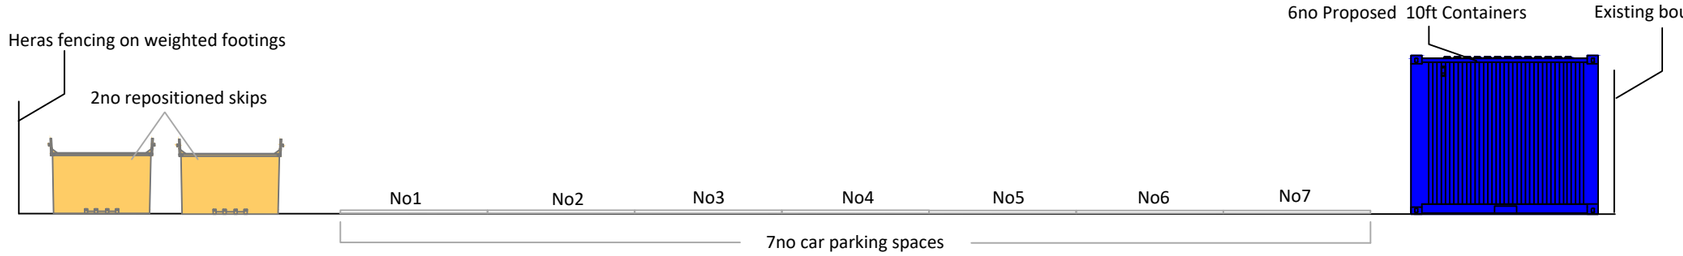

Western Elevation

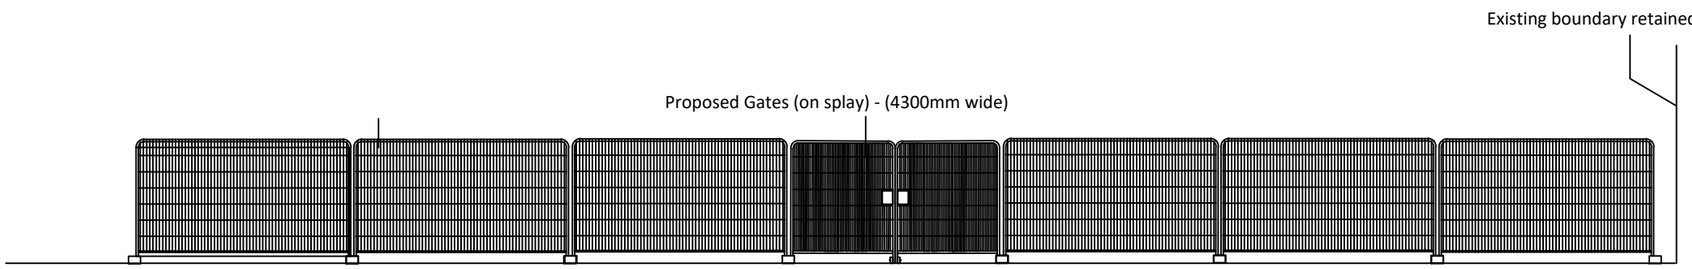

Southern Elevation

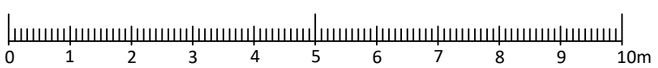

WORTHING TE

Image of Heras fencing



PROJECT:	Openreach Civils Depot - K1082495	CLIENT:	
SITE:	Swandean TE	Swandean TE Salvington Road Worthing West Sussex BL132JD	
TITLE:	004 - Proposed elevations		
SCALE:	1:100 @ A3		
DRAWN BY: WTH	CHECKED BY: GS		

This drawing has been produced using a DWG purchased from RequestAPlan. Dimensions to be confirmed on site.
The copyright of this drawing is the property of CBRE, without whose written consent, it may not be used, published or reproduced in any form.