P T

Safe Style UK Special Survey

Date:

Customer name:	COLLINS
Contract number:	1 4 2 3 3 0 8
Customer signature:	[illegible]
Surveyor name (PRINT):	MOSBORNE

Profile Colours: Delivery depot: Delivery date:

External: White: White Woodgrain: *(Always both sides)* Rosewood: Cream: Irish Oak: Oak: Slate Grey:(light) Chartwell Green: Anthracite Grey:(dark) Black:

Internal: White: Same as external: *(Default on White Woodgrain)*

Furniture Style & Colour: Standard Decorative *(residential & french doors only)* White Black Gold Polished Chrome Satin Chrome Pewter *(decorative & patios only)*

Contract Box No: BALCONY

Location:

Template required?: Yes No

Can we get all frames to the opening? Yes No N/A

Door Type: French Doors Slidex Patio Ali Bi-Folds PVCu Bi-Folds

Height:	
PL	2120
BL	2100
MS	2105
T vent location: Head x	2
T vent location: Sash x	Not in Patios
True arch:	Yes / No
Spring line Left:	Above / Below

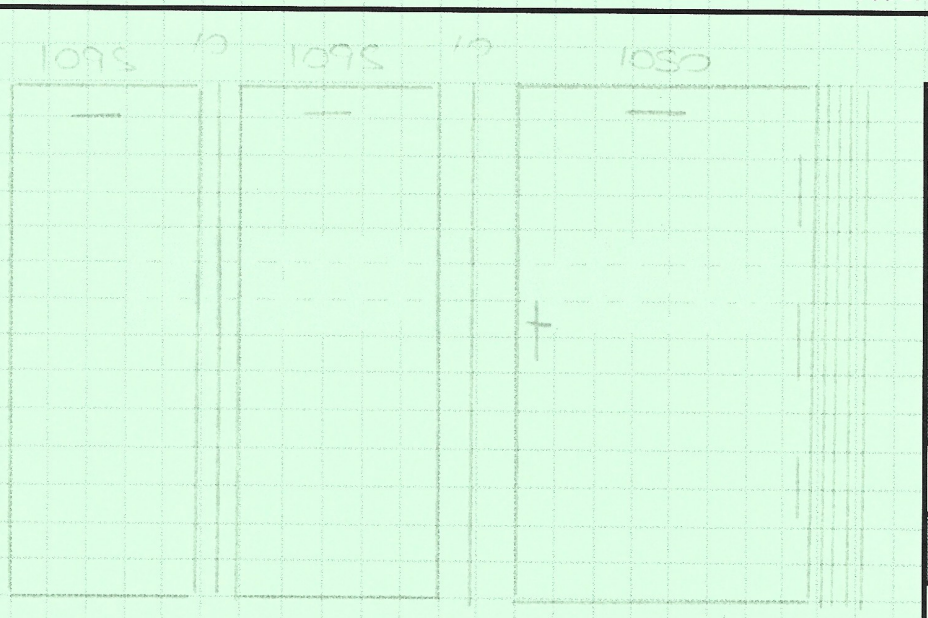

Threshold type:	
Std PVC:	68
Low PVC:	58
Ultra low PVC:	36
Low ALI:	16/27
Detachable ALI: Only for Patios with Access Issues	27

Cill:	NA 85 150 180 220
Length:	3450
Coupler:	[illegible]
Glass:	CLR
Tough glass:	Yes / No
Hinge Type:	Standard Fire Restrictor
Hook & Peg: Used with F/E Hinge	Yes / No
Handle type:	LVR/LVR L/PAD STD
Panel type:	[illegible]
Panel code:	[illegible]
Letter plate:	Yes / No
Knocker type:	
Spy hole:	
Open:	IN OUT
Hinge position:	Left Right Both
Slide/open first:	LH RH

Diag:	Site / True
Wide Outer	
Dummy Sashes	

Floor to glass height:	Walk/climb through:
	x

Welded cill above if applicable

Frame Thickness:		15mm add ons	L	R	B	T
Existing Sizes:	x			4		1

Notes for special: 500 LEAD DPC SIDES DOUBLE UP TRIM DQ75 75in

Spring line Right:
Above
Below

HEAD:	
IN	OUT

Load bearing:	
Yes	No

Jacking Kit:	
Yes	No
Poles	Posts

Width:	
MS	AS ABOVE
PL	3310
BL	3330

Geo bar: Astragal	
Width:	
Colour:	

Lead/Bevel: Deco sheet Yes / No Mandatory

Buried sizes:

LEFT	RIGHT	BOTTOM	TOP	
				IN
				OUT

Skirts/dado:	Measure both
Max swing:	

Fitting / Surveying Notes:

Opening: b/b in check render dash texture coated

Trad Scaffolding ☐ Easi-Dec ☐ Tower ☐ Tetra ☐

Inside ☐ Existing frames glazed int ☐ ext ☐

Facia drop _____

Int/ext obstructions/bulkhead: Yes No

Int/ext floor slopes up by: _____ mm

Int/ext floor slopes down by: _____ mm

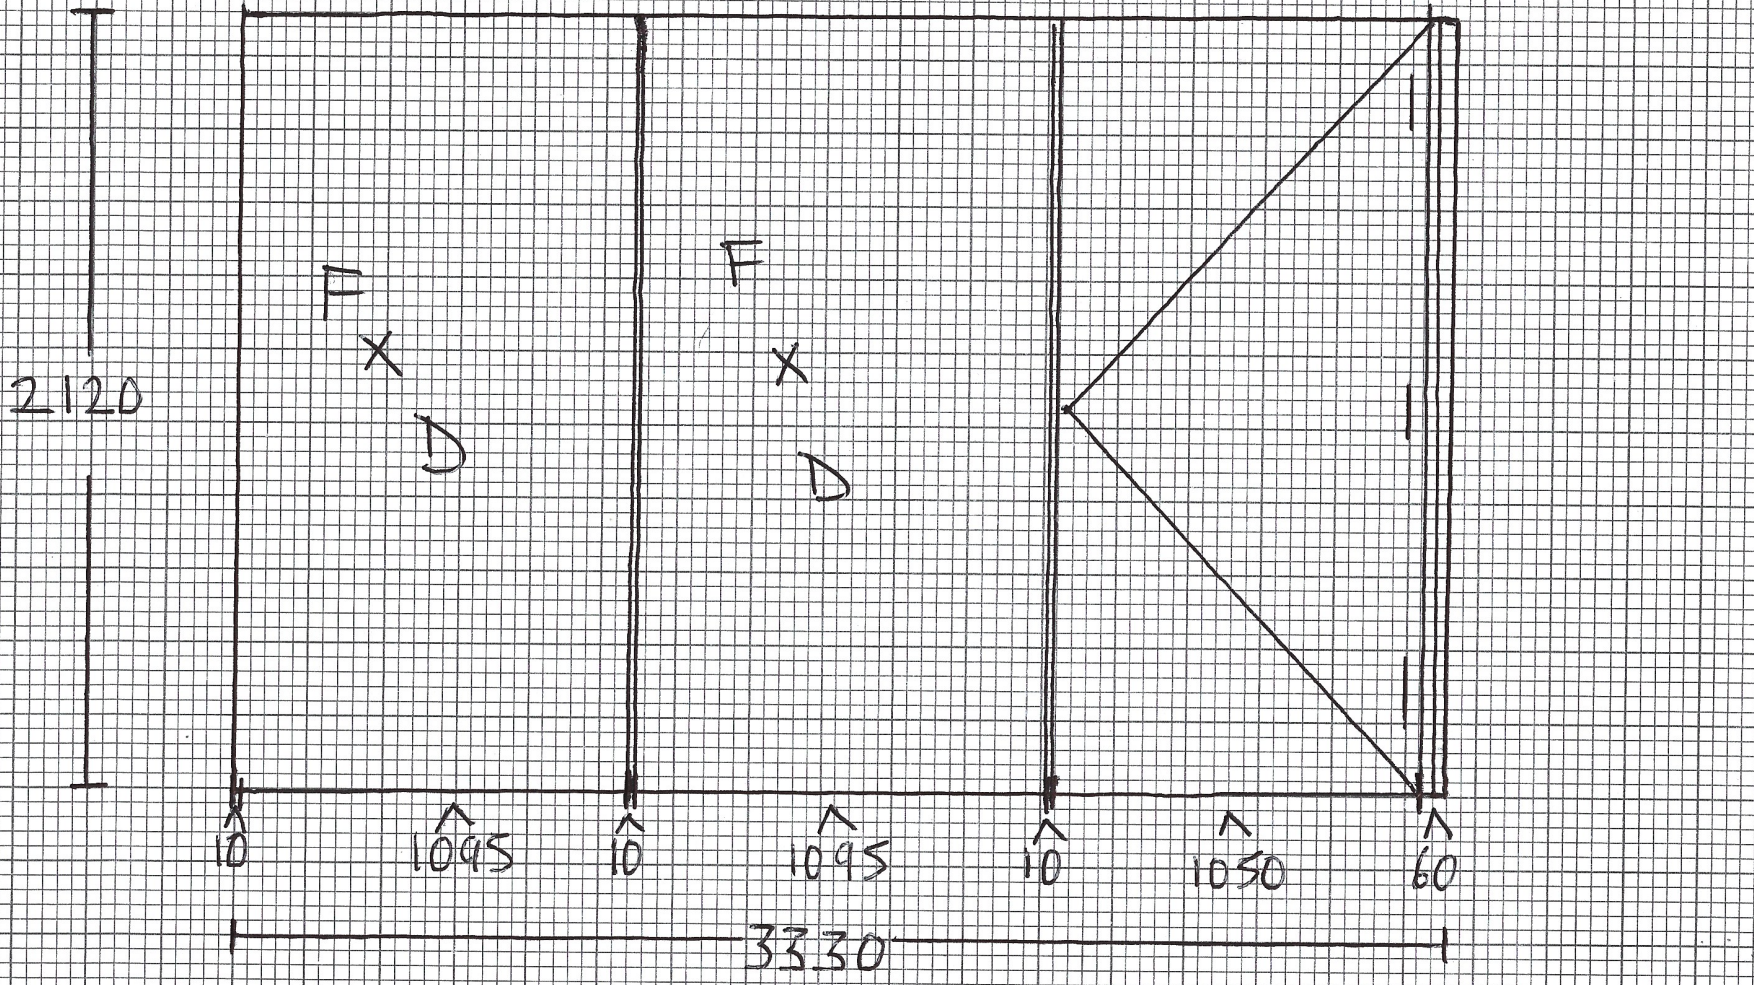

DRAWING TITLE: PROPOSED LOUNGE / BALCONY WINDOW/DOOR
WIDEWATER COURT FLAT 16

SCALE 1:20 1900 2000