


REVISIONS:
REV: DATE: BY: RVW:
A 08.02.2024 Rear extension reduced to 4m

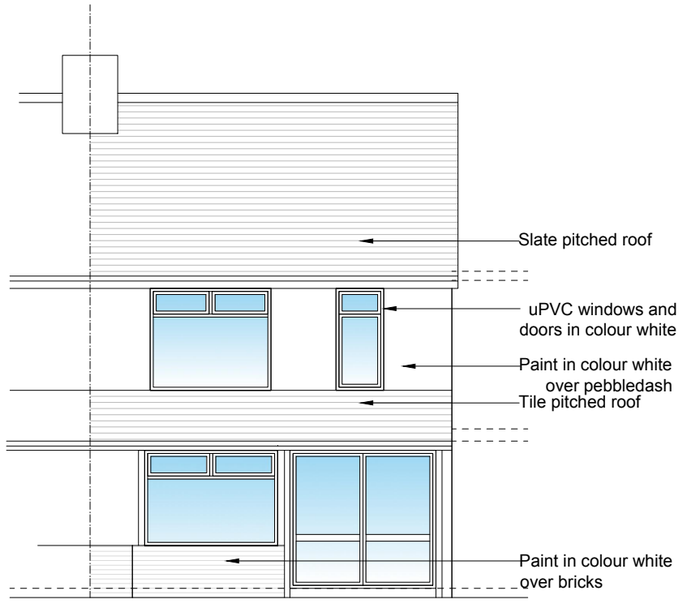


Front (West) Elevation as proposed
Rear Extension

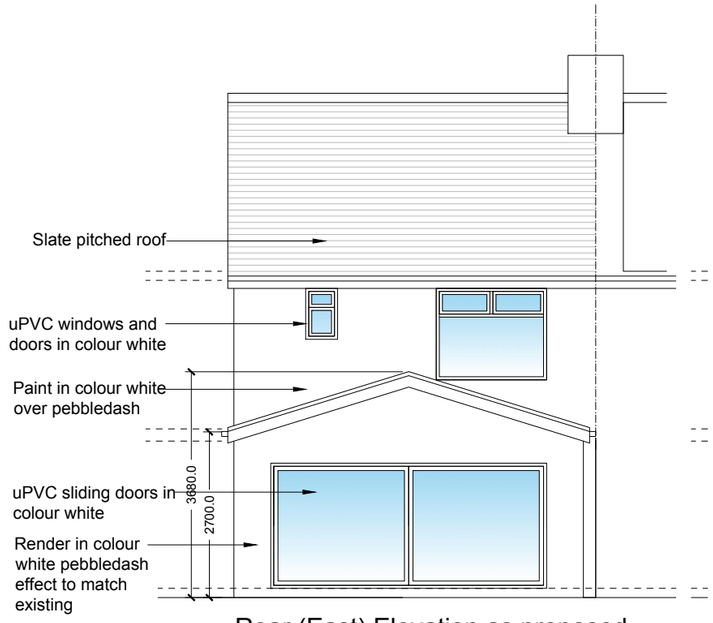

Rear (East) Elevation as proposed
Rear Extension

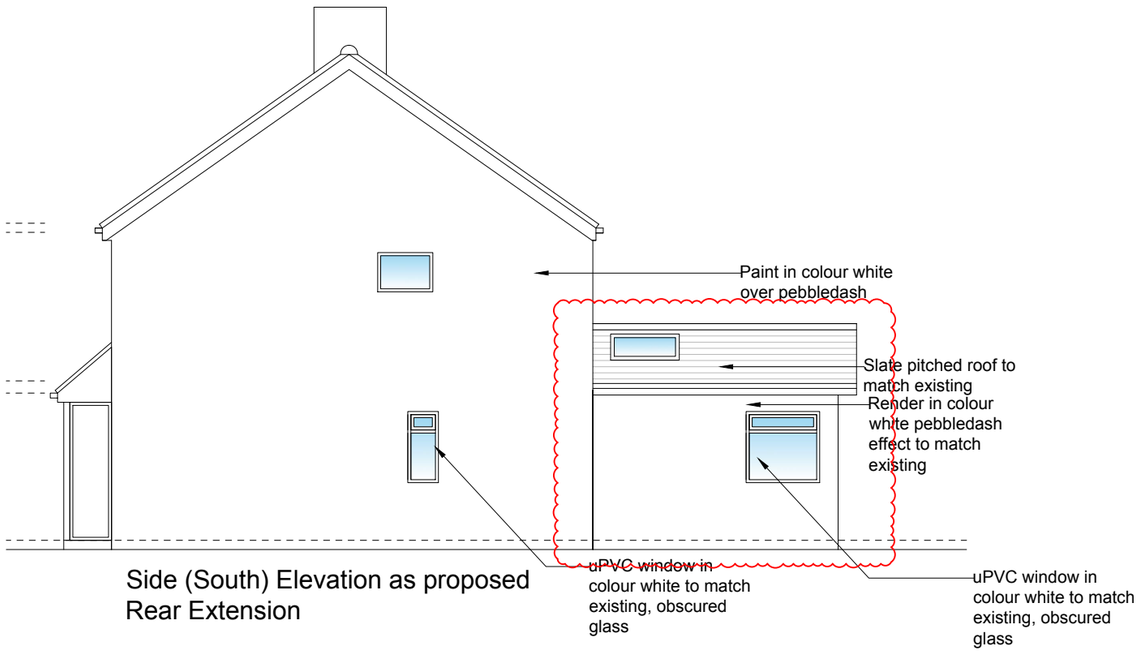

Side (South) Elevation as proposed
Rear Extension

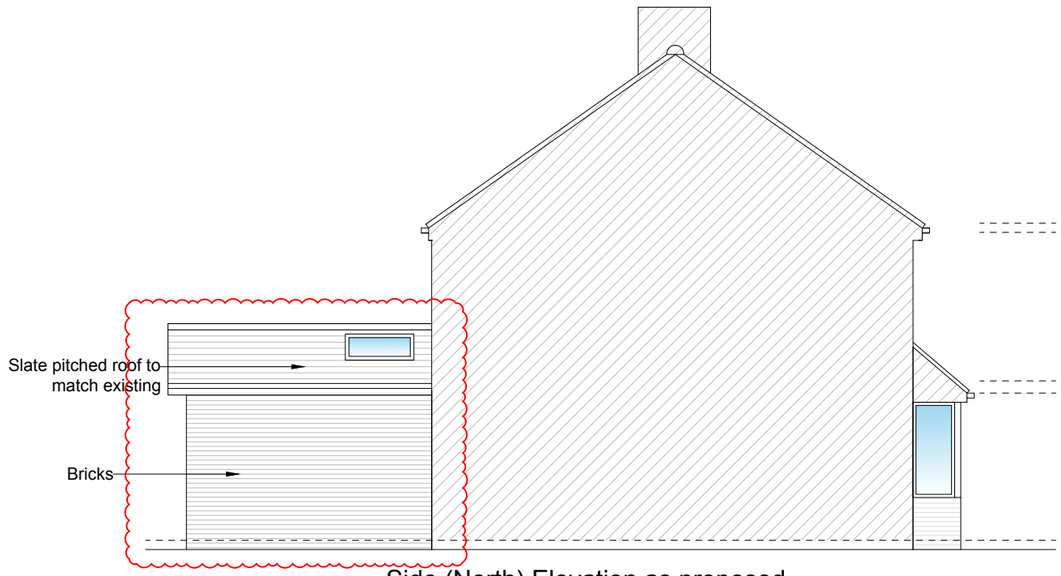

Side (North) Elevation as proposed
Rear Extension

Scale 1:100
0 1 5m 10m

Wang Dao Architecture
Mocatta House
Trafalgar Square
Brighton, BN1 4DU
United Kingdom
T +44 (0)1273 443845
E info@wangdaoarch.com
W www.wangdaoarch.com

CLIENT
Mr Wong

This drawing is for Planning Permission purpose only. All dimensions to be confirmed on site.

© This drawing is the sole copyright of Wang Dao Architecture Ltd.

Any discrepancies between this drawing & other information shall be reported to the Architect. MODIFICATIONS to be made solely on ORIGINAL MAGNETIC MEDIA.

PROJECT
198 OLD SHOREHAM ROAD
SHOREHAM-BY-SEA
BN43 5TE

TITLE
Rear Extension
Elevations as proposed

STATUS
Planning

DATE
November 2023

SCALE @ A3
1:100

DRAWN BY
Edward

REVIEWED BY

DRAWING NUMBER
2326 PL 05A

CTB file:
XREF'S:
LTscale: