Worthing & Southlands Hospital - Outpatients Extension
Proposed Site Layout Including Traffic Management Plan
CM/30/11/10

Mansell On time

Mansell ZERO HARM

KEY:

- = Heras Fencing With Debris Netting & Viewing Panels
- = Materials Storage Area
- = Tree Removed & Replanted
- = Temporary Footpath Linked To Existing
- = Pedestrian Barrier
- = Pedestrian Gate
- = Bin Store Relocated
- = Existing Canopy
- = Trust To Arrange Alternative Parking From 01/12/10
- = Pick Up & Drop Off Point Including Mobile Crane Location
- = Emergency Escape Access

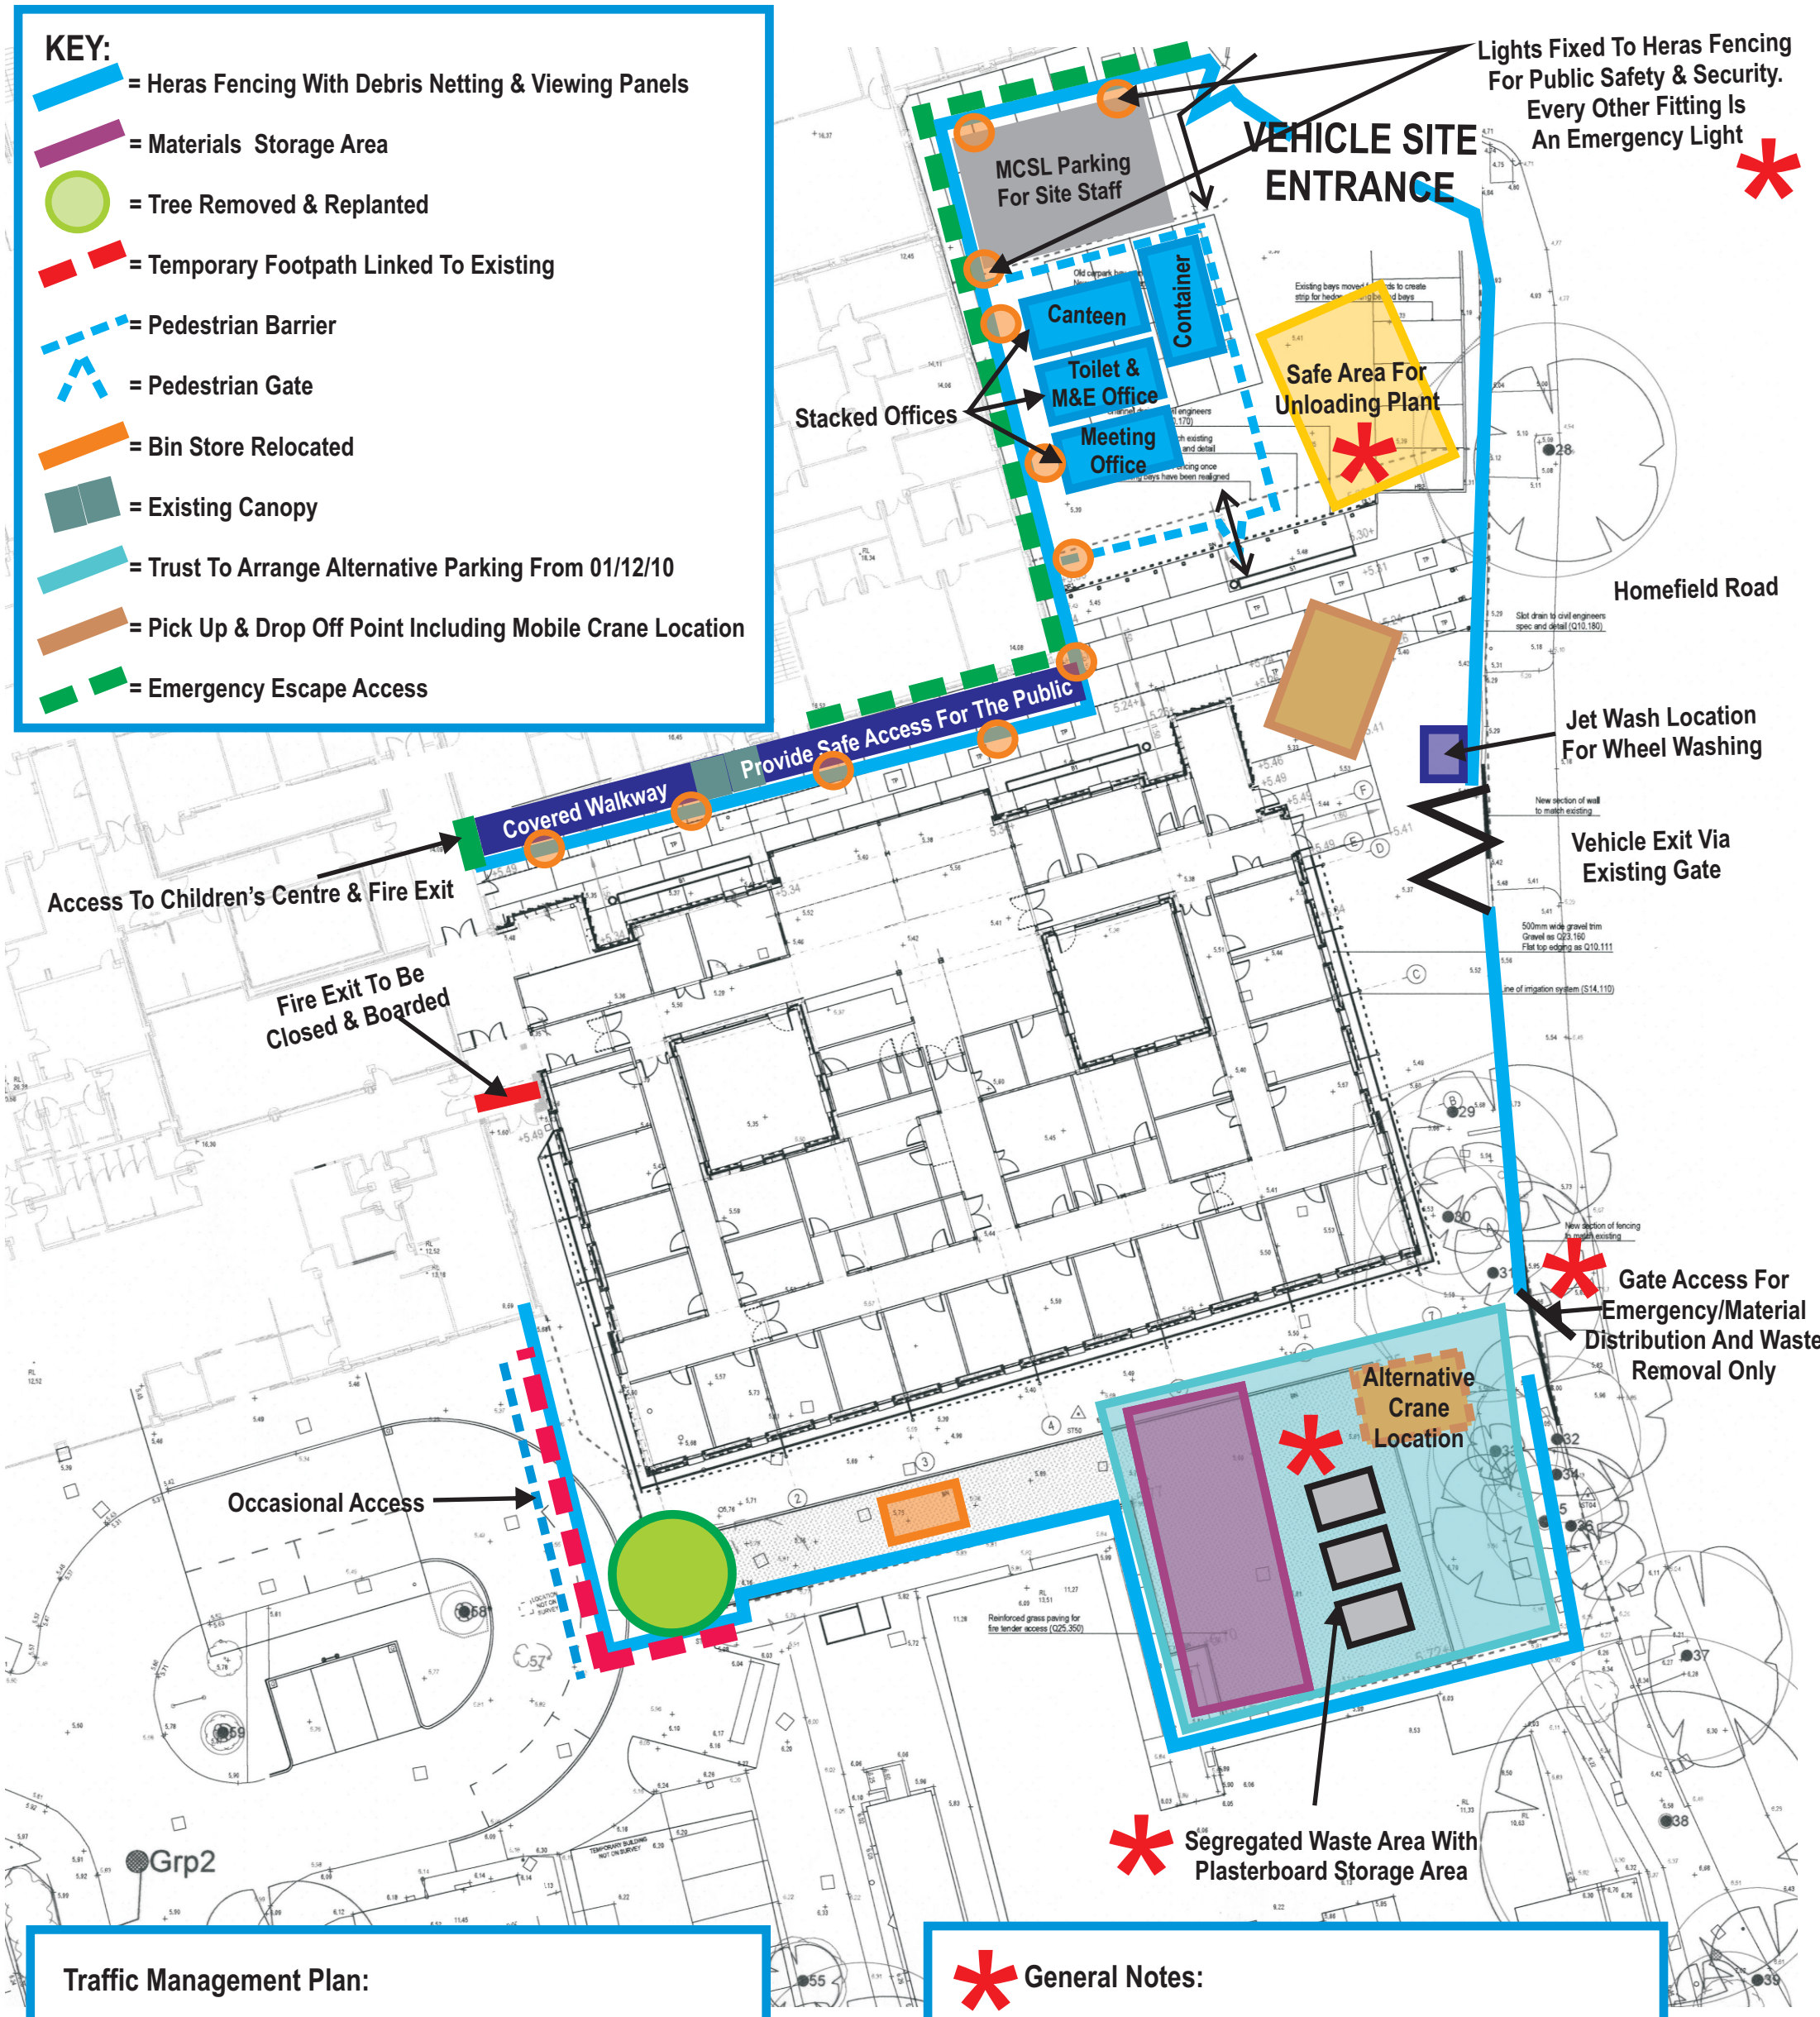

Traffic Management Plan:

- No Parking On Site
- Limited Parking For Mansell Management
- All Lorries & Vehicles Will Be Banked On And Off Site
- A List Of Local Car Parks Will Be Displayed On Site
- Pick Up And Drop Off Point For Men & Materials
- Warning Signage To Be Installed At Site Access Points

General Notes:

- All Waste On Site Will Be Segregated And Stored In Covered Skips

- All Materials On Site Will Be Stored In Accordance With On Site COSHH Assessments