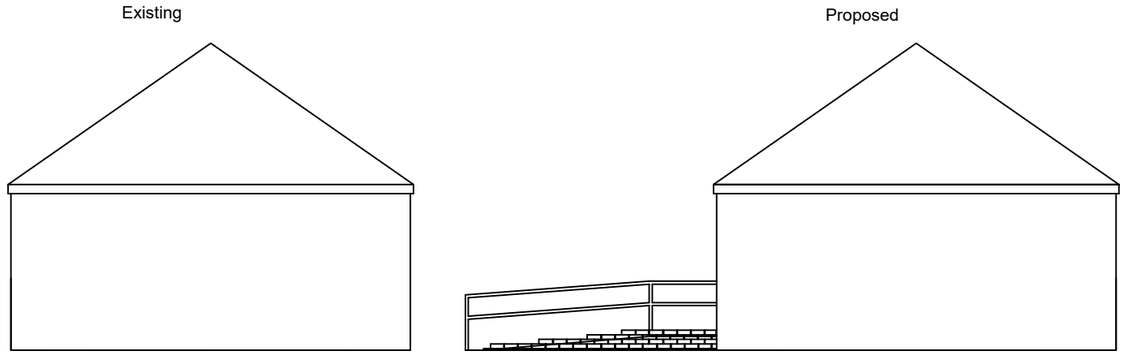

North Elevation

Mrs Madeleine Etcheverria
49 Williams Road
Shoreham
BN43 6BP

Front Access

Scale: 1:100
Date: April 2020
Drawn: Stephanie McCarthy

0 100 200

ADUR & WORTHING HOME IMPROVEMENT ASSISTANCE
ADUR & WORTHING COUNCILS
PORTLAND HOUSE
RICHMOND ROAD
WORTHING
BN11 1HS