

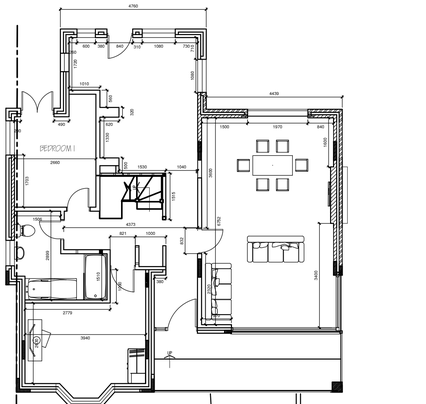



Existing Ground floor plan
Scale: 1:100

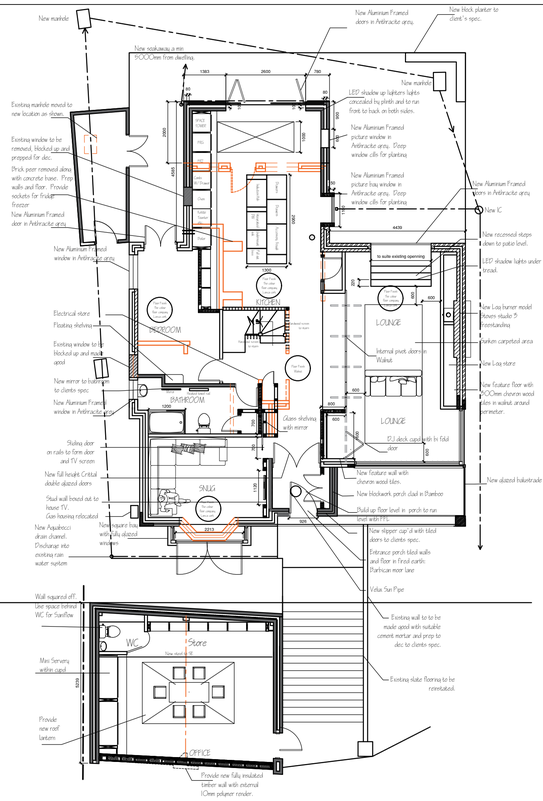

Proposed Ground floor plan
Scale: 1:100

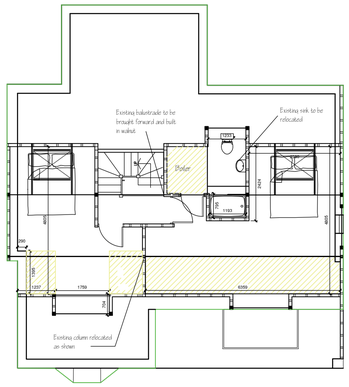


Existing first floor plan
Scale: 1:100

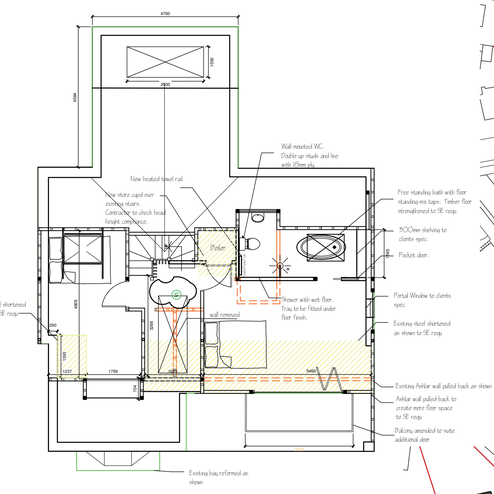

Proposed first floor plan
Scale: 1:100



Location Plan
Scale: 1:1250

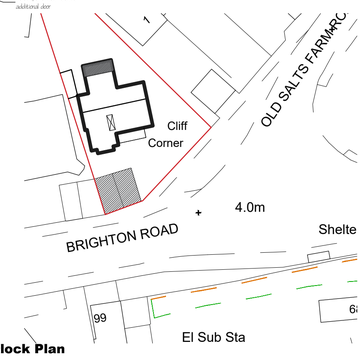

Block Plan
Scale: 1:500

N	30/07/19	Spec Amendments	PLS
Revision	Date	Details	Initials

Do not scale from drawings, apart for the use of planning. Check all levels and dimensions before carrying out work. These drawings and designs are the property of Shear Architectural Design Ltd. and must not be copied, retained or used without written approval. © Copyright

CREATE INSPIRE ENHANCE

SHEAR ARCHITECTURAL DESIGN

2 Saffron Close
Shoreham By Sea
West Sussex
BN43 6JF
07881 656512
info@sheararchitecturaldesign.co.uk

PROJECT

CLIFF CORNER
OLD SALTS FARM ROAD
LANCING
WEST SUSSEX
BN15 8JE


DRAWING TITLE

Garage conversion to office
Cabrio Balcony to front
Rear single storey extension

NORTH

DATE: 08.05.2018
SCALE: Various
DRAWN
CHECKED
SHEET OF

18/02 PROJECT NUMBER | SKI DRAWING NUMBER | N REVISION

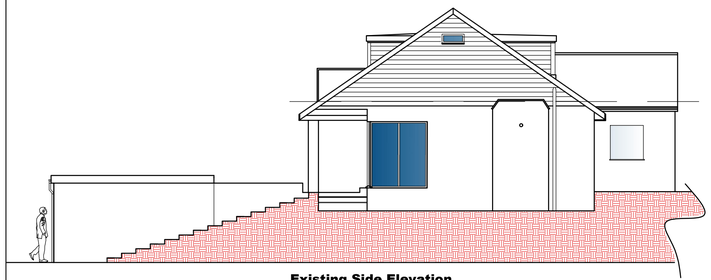


Existing Side Elevation
Scale: 1:100




Existing Front Elevation
Scale: 1:100




Existing Rear Elevation
Scale: 1:100

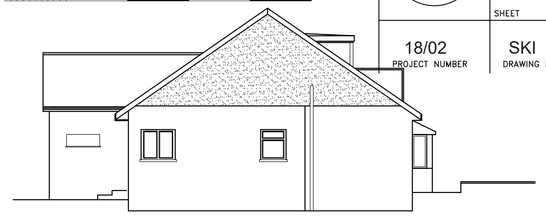


Existing Side Elevation
Scale: 1:100

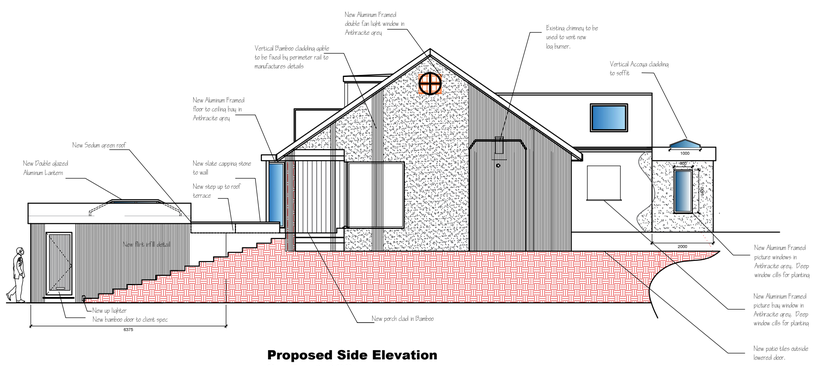


Proposed Side Elevation
Scale: 1:100

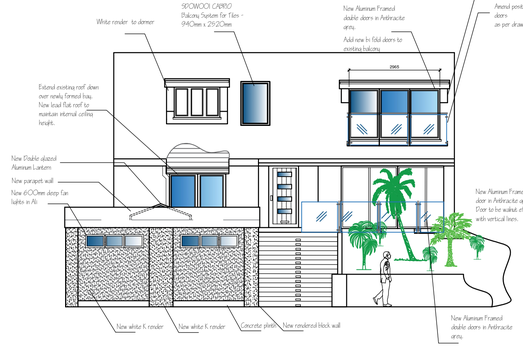

Proposed Front Elevation
Scale: 1:100

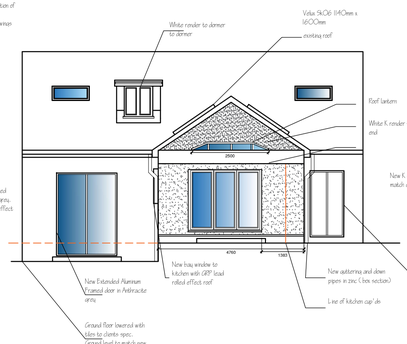

Proposed Rear Elevation
Scale: 1:100

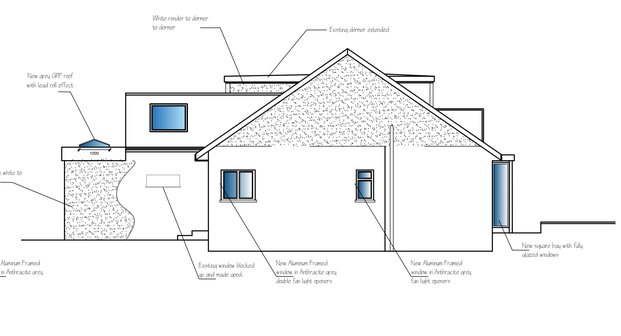

Proposed Side Elevation
Scale: 1:100

Scale: 1:100

0 5 10