DO NOT SCALE FROM THIS DRAWING




East Elevation




North Elevation




West Elevation

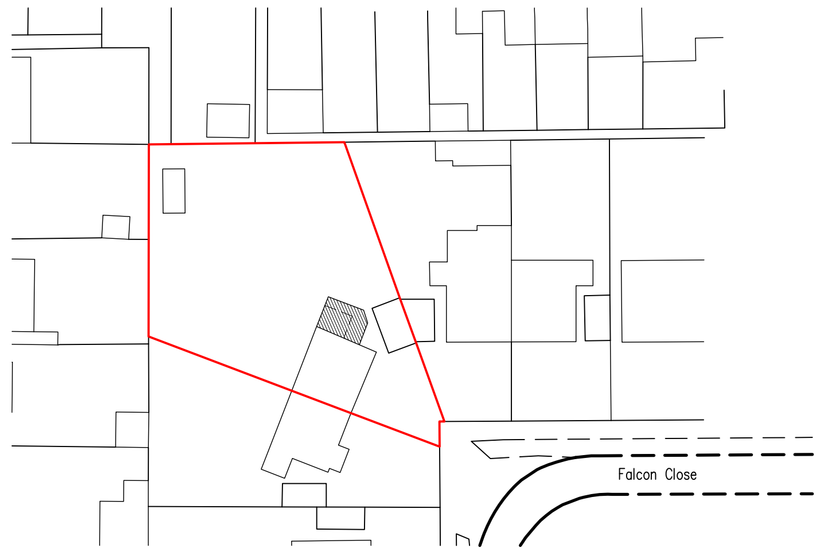



Block Plan 1:500

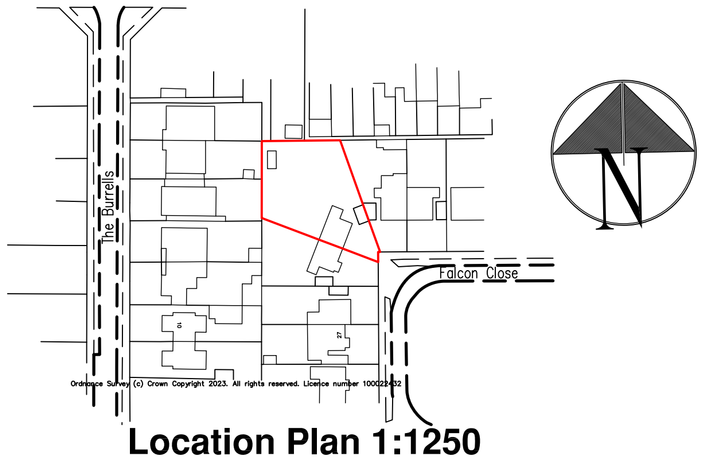



Location Plan 1:1250

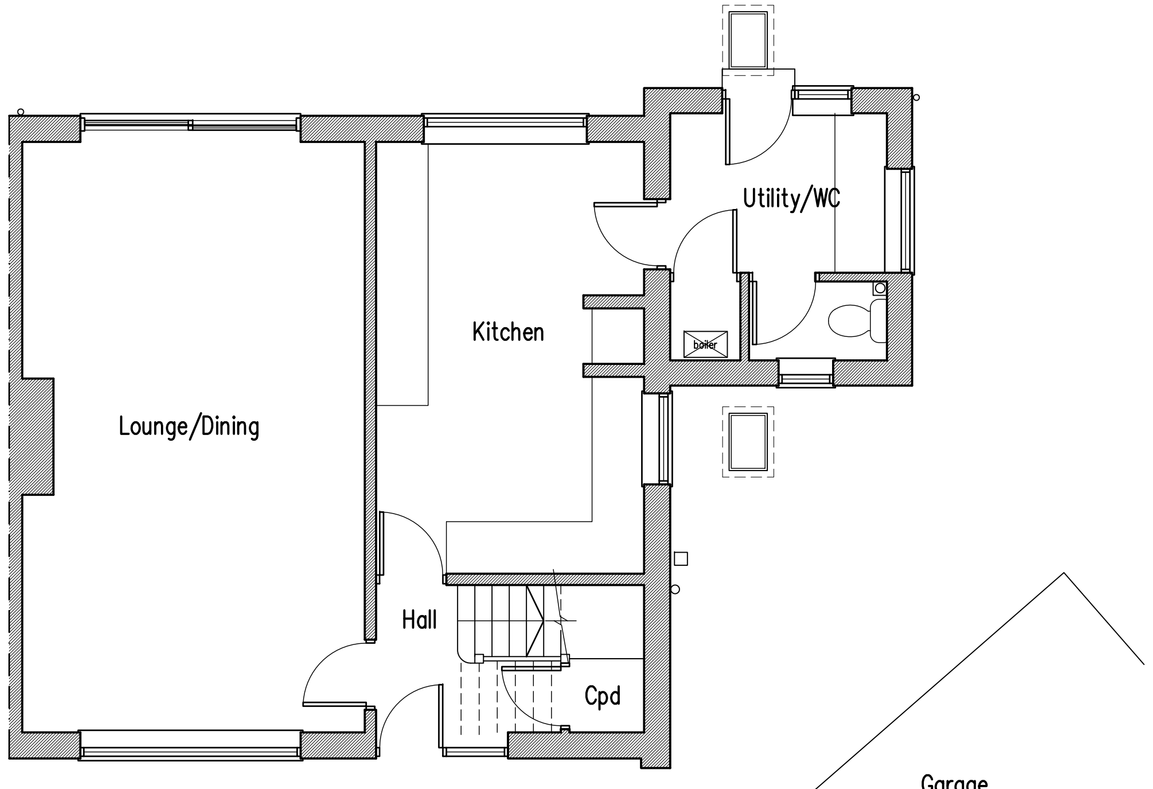


Ground Floor Plan

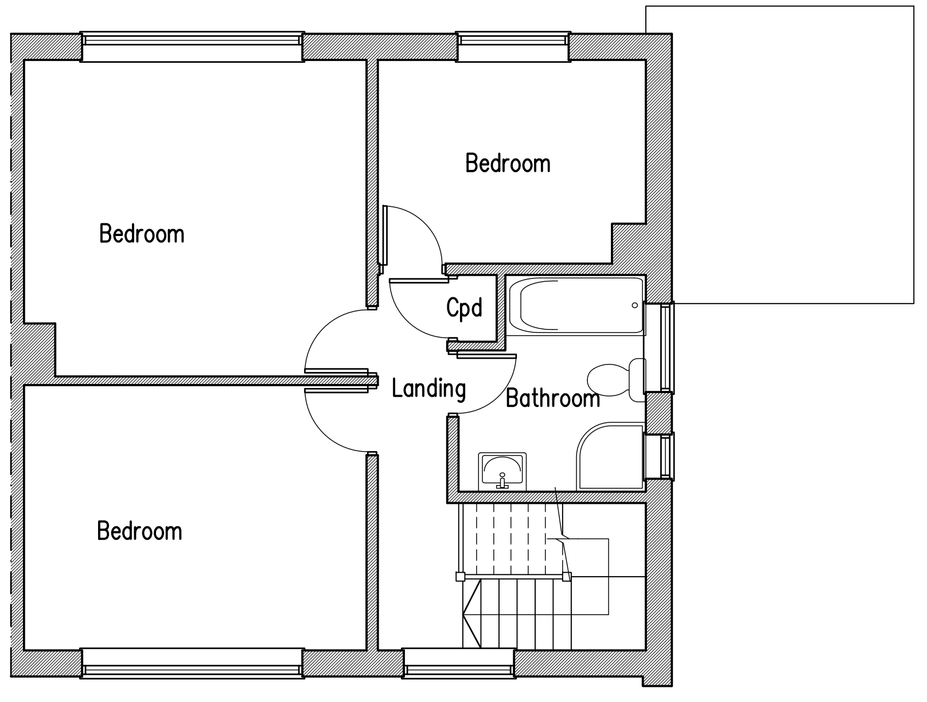


First Floor Plan

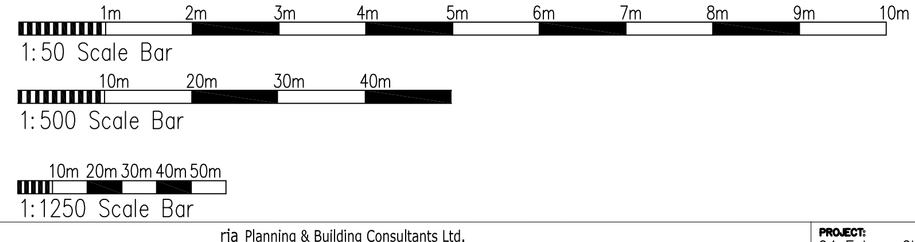


# Proposed Two Storey Side Extension and Internal Alterations at: 24 Falcon Close, Shoreham-By-Sea, West Sussex

rja Planning & Building Consultants Ltd.
9 Sea Spray Avenue
Shoreham-By-Sea
West Sussex BN43 5PR
t: 01273 467297 mob: 07971 375739
e: rex@rjapbc.co.uk web: www.rjapbc.co.uk

Chartered Institute of Architectural Technologists

PROJECT: 24 Falcon Close Close, Shoreham-By-Sea BN43 6HN

DRAWING TITLE: Existing Floor Plans & Elevations, Block & Location Plans

CLIENT: Mr and Mrs T. Orman

DWG NO: 23925-01

REVISION:

SCALE: 1:50, 1:500, 1:1250

DATE: 14.03.23

DRAWN: rex