


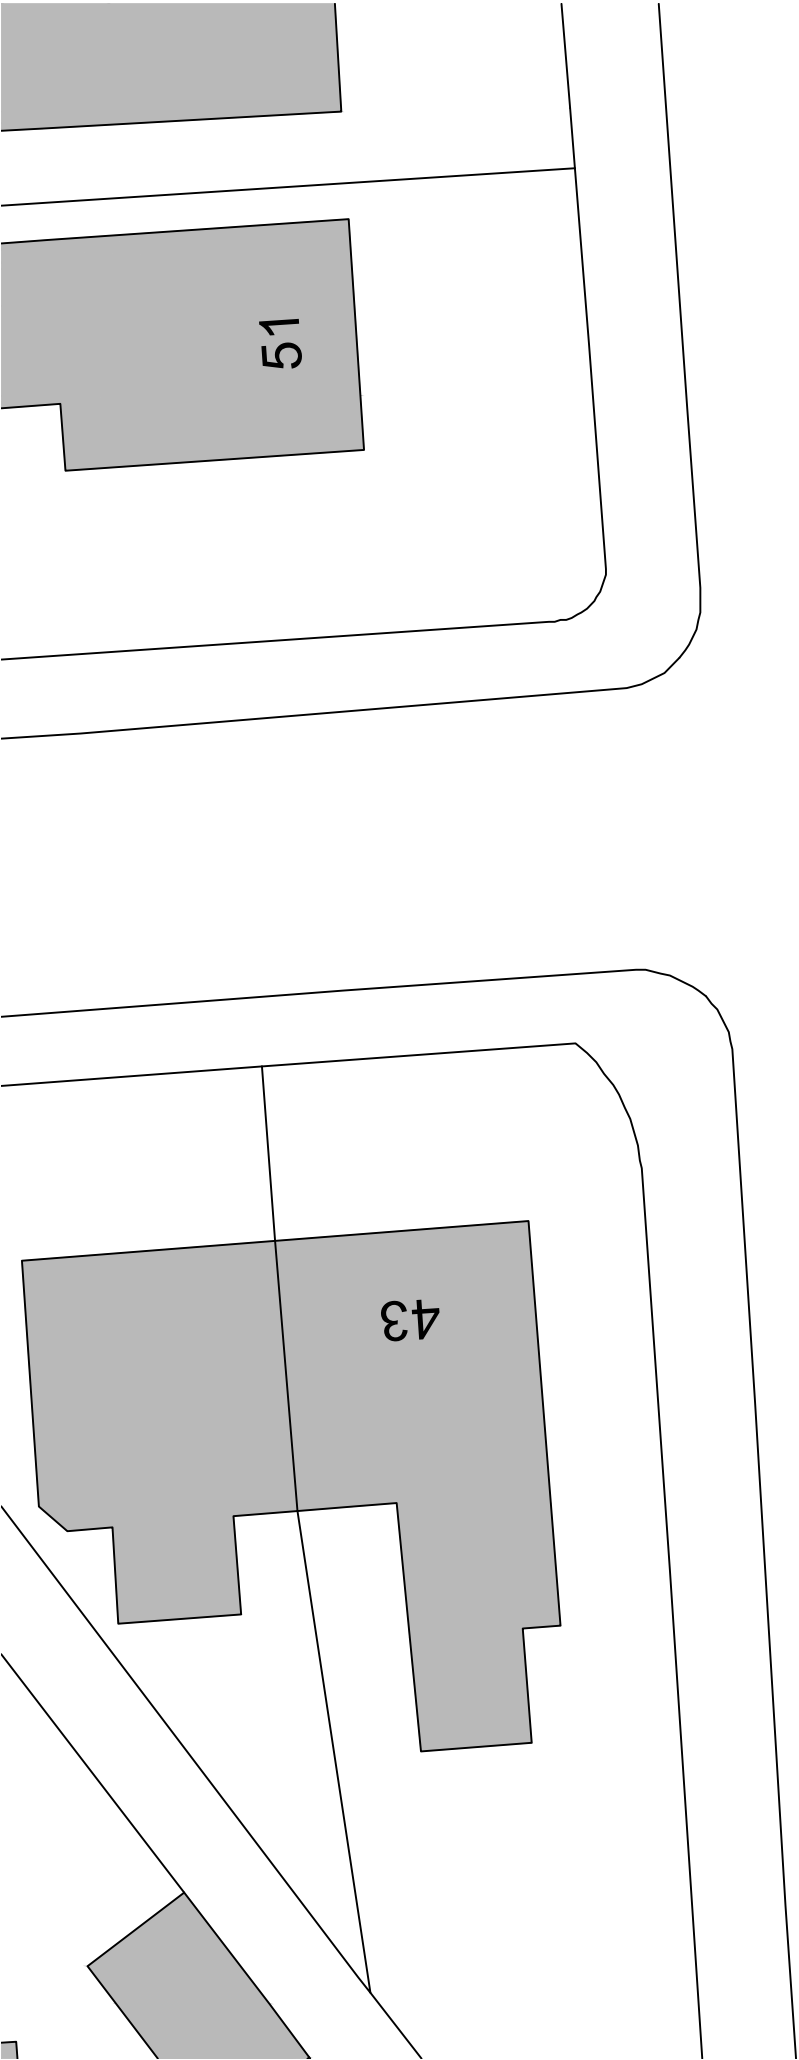

Haynes Road



Notes:
This drawing and the works depicted are the copyright of Boyer.
This drawing is for planning purposes only. It is not intended to be used for construction purposes. Whilst all reasonable efforts are used to ensure drawings are accurate, Boyer accept no responsibility or liability for any reliance placed on, or use made of, this plan by anyone for purposes other than those stated above.

Do not scale from this drawing. All contractors must visit the site and be responsible for taking and checking Dimensions.


Key:
 - Application Boundary

-	15.10.25	First Issue	WW	MR
Rev	Date	Description	Drawn	Chkd
Client				
Ms K. Bowron				

Boyer

Project
**98 Haynes Road
Worthing**

Drawing Title
Block Plan

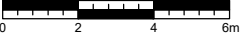Drawing No.	BP-02	Job Ref.	25.2036
Scale @ A3	1:200	Revision	-
Scale Bar			



Reproduced from the Ordnance Survey map with the permission of Ordnance Survey on behalf of The Controller of Her Majesty's Stationery Office, © Crown Copyright AR 100007250
Boyer Planning Ltd, Crowthorne House, Nine Mile Ride, Wokingham, Berkshire, RG40 3GZ