
T.P. OFFICE COPY
ADUR & WORTHING
PLANNING SERVICES
PLAN | AWDM/ 1188/12
DATE VALID | 26 SEP 2012

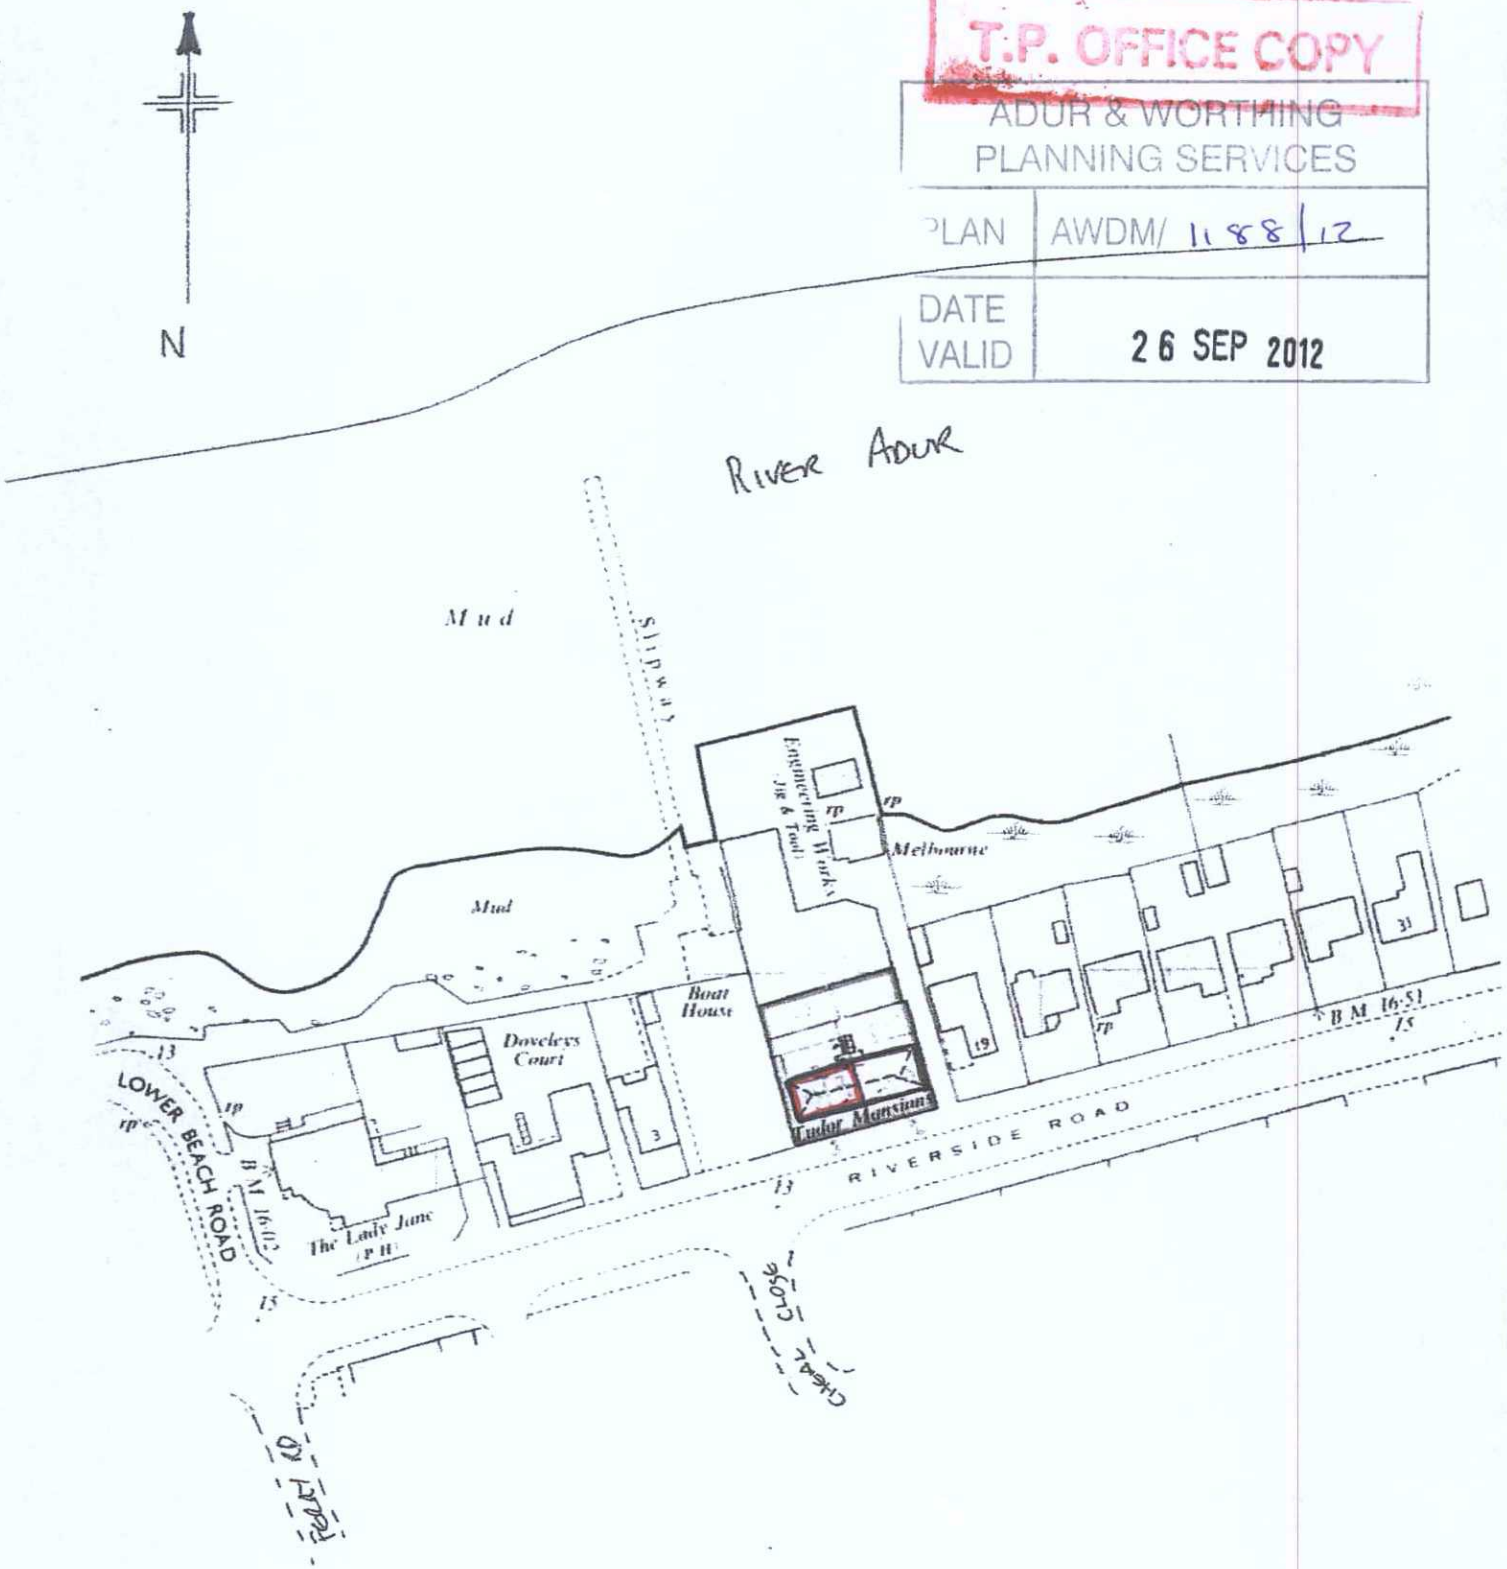

SITE PLAN
1:1250

FILED
REGIS