
ADUR & WORTHING
PLANNING SERVICES

PLAN	AWDM/
DATE VALID	

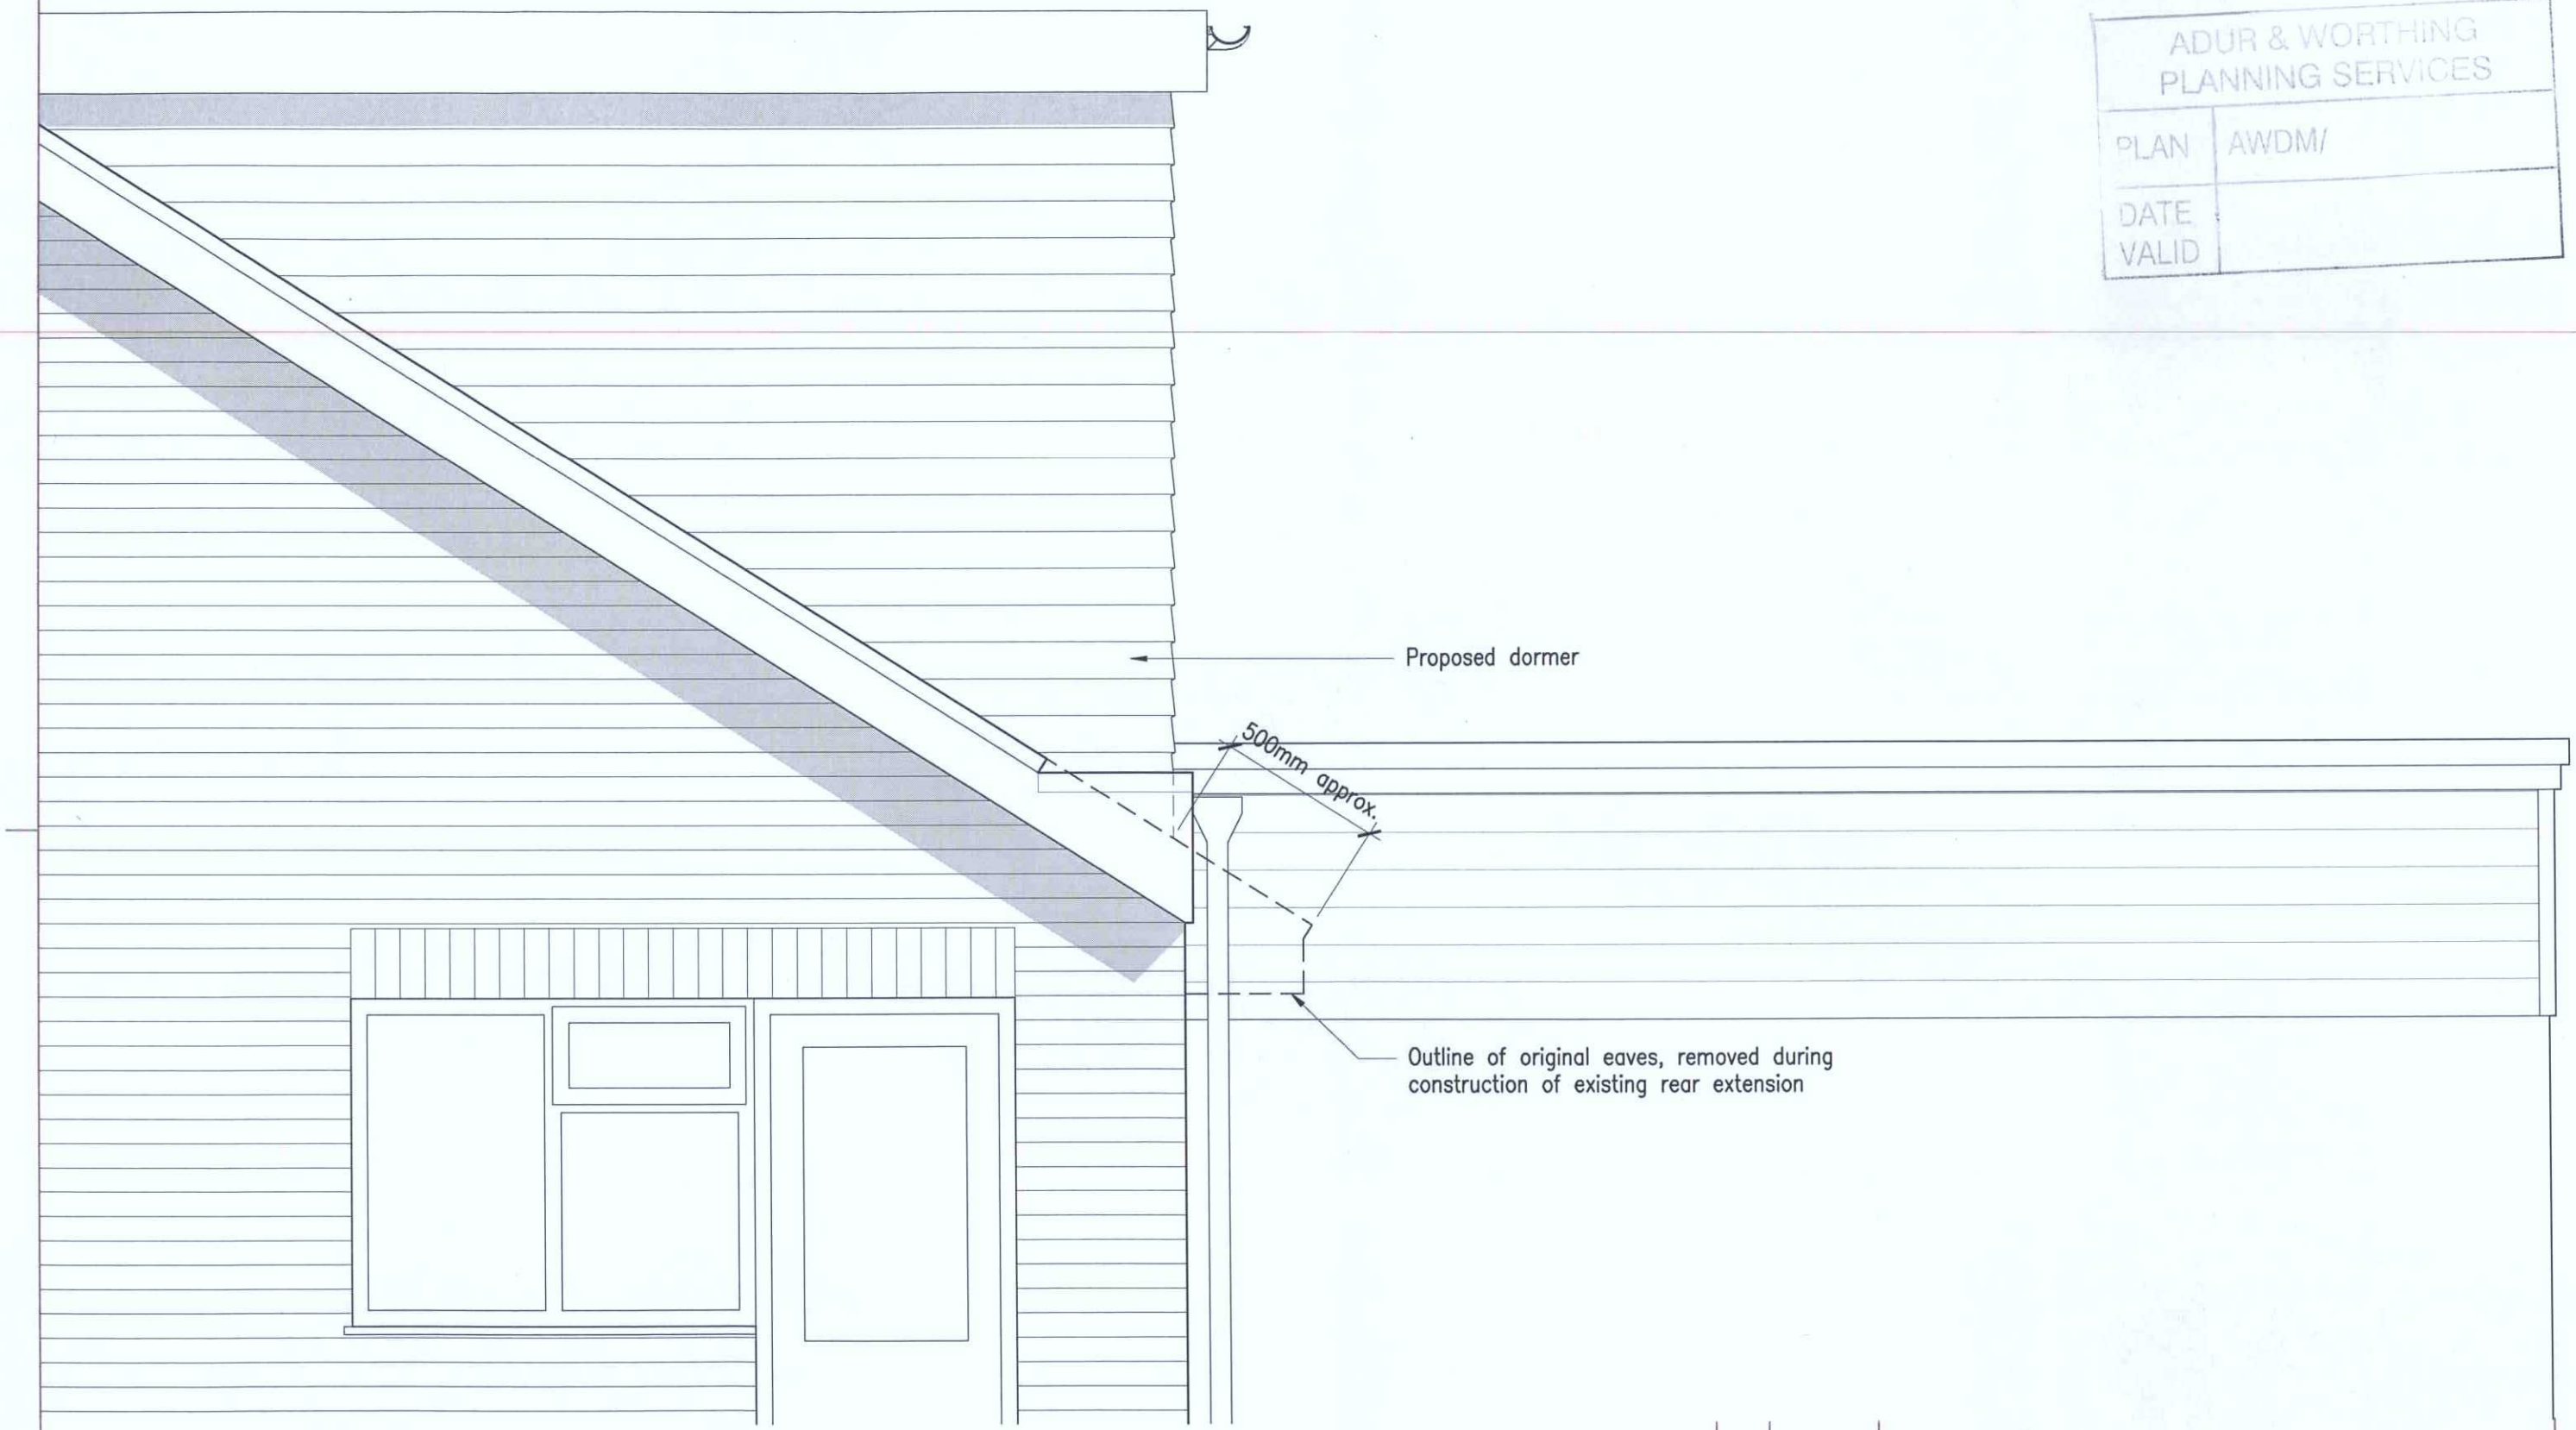

Part Side Elevation 1:20

rev.	date	comment	auth.	chkd.
–	–	–	–	–

Deacon and Richardson ARCHITECTS

Deacon and Richardson Architects
email: design@deaconandrichardson.co.uk
web: www.deaconandrichardson.co.uk
tel: 01273 888080
fax: 01273 888060
88 upper lewes road
Brighton
East Sussex
BN2 3FF

Do not scale off drawing
Check all dimensions on site before work is commenced
All goods materials workmanship to conform with current building regulations BSS and COP
© Copyright Deacon and Richardson

client/job: Mr T Huitson, 10 Woodard's View, Shoreham	drawn: TR	checked: CR	work stage: D	drawing title: Side Elevation Proposed Eaves Reinstatement	drawing number: 3383.PL.03
	date: July 12	scale/sheet size: 1:20@A3			revision: