


Ground Floor Plan 1:50

First Floor Plan 1:50


0 1 2 3 4 5 6 7 8 9 10

Scale In Metres

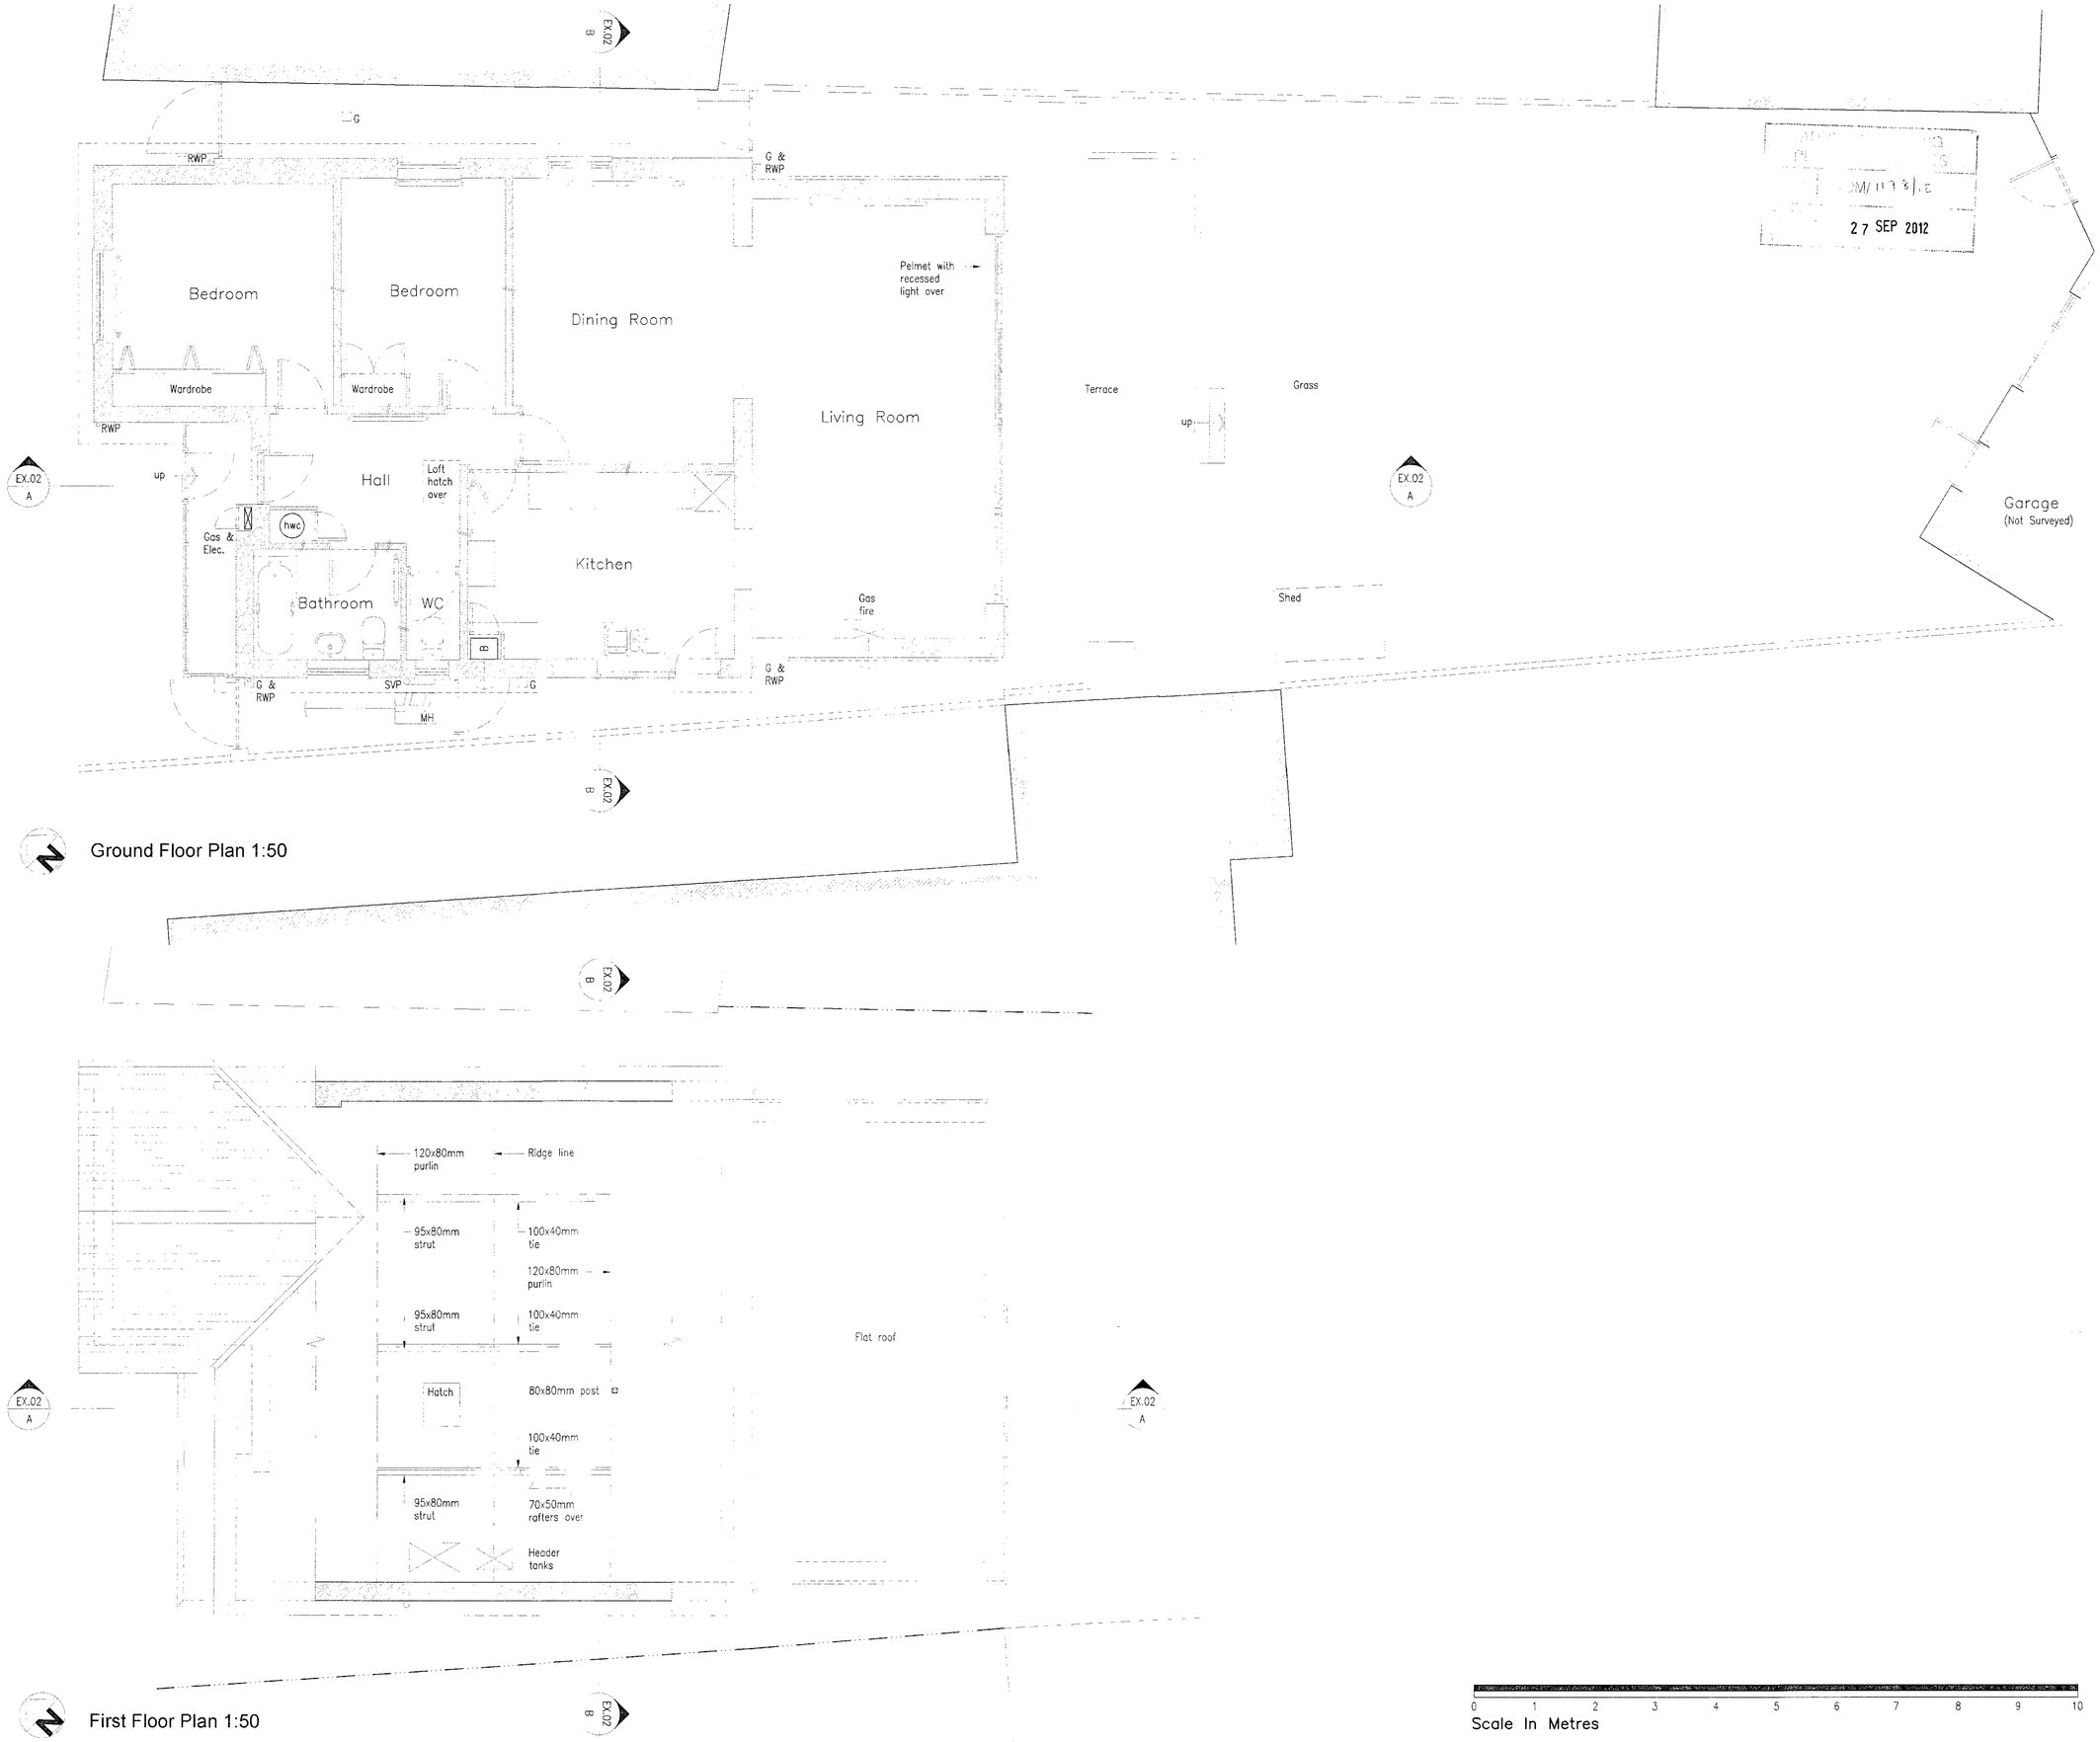

0 25 50 75 100

Scale In Metres

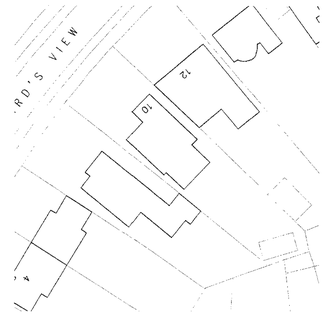

0 10 20 30 40

Scale In Metres

27 SEP 2012

amendments

Deacon Richardson

client
Tim Huitson

job
10 Woodard's View
Shoreham-By-Sea
BN43 5LH

drawing number
3383.EX.01

revision

drawing title
Existing Plans

Measured Survey

drawn by TR | checked by CR | riba work stage MS

date Feb 12 | scale/original sheet size 1:50 @ A1

Do not scale off drawing
Check all dimensions on site before all work is commenced
All goods materials workmanship to conform with current building regulations BSS and COP
© Copyright Deacon and Richardson Architects

Deacon and Richardson Architects
email: design@deaconandrichardson.co.uk
web: www.deaconandrichardson.co.uk
tel: 01273 888080
fax: 01273 888060
88 upper lewes road
Brighton
East Sussex
BN2 3FF