




Scale In Metres

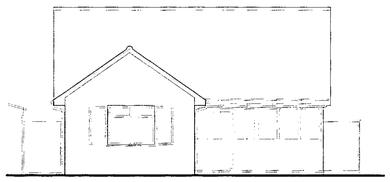


North West (Front) Elevation 1:100

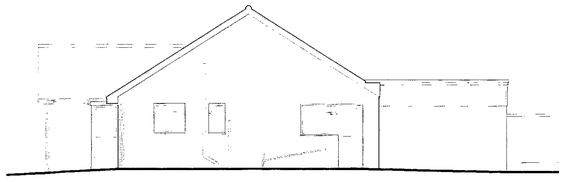


South West (Side) Elevation 1:100

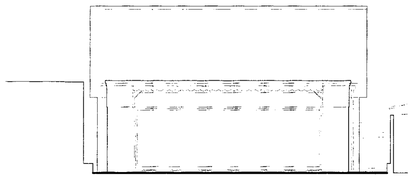

South East (Rear) Elevation 1:100

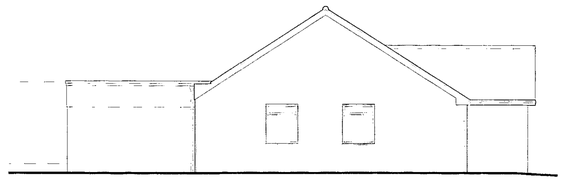


North East (Side) Elevation 1:100

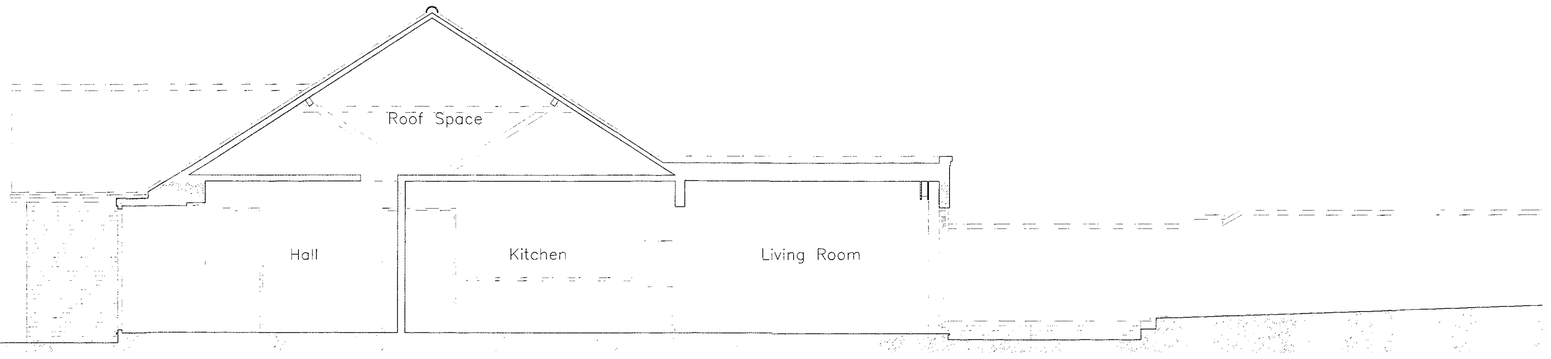


Section A-A 1:50



Section B-B 1:50

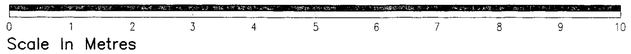

Scale In Metres

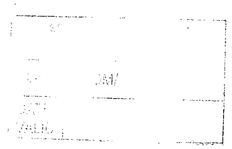



amendments

Deacon Richardson

client
Tim Huitson

job
10 Woodard's View
Shoreham-By-Sea
BN43 5LH

drawing number
3383.EX.02

revision

drawing title
Existing Sections
and Elevations
Measured Survey

drawn by
TR

checked by
CR

riba work stage
MS

date
Feb 12

scale/original sheet size
1:50/100 @ A1

Do not scale off drawing
Check all dimensions on site before all work is commenced
All goods materials workmanship to conform with current building regulations BSS and COP
© Copyright Deacon and Richardson Architects

Deacon and Richardson Architects
email: design@deaconandrichardson.co.uk
web: www.deaconandrichardson.co.uk
tel: 01273 888080
88 upper lewes road
Brighton
East Sussex