GUIDANCE

Drawing No	001/SL-58
CAD file name	001_PLANNING.dwg
Date	Drawn By	Scale
March 2017	DB	1:100 @A3

Existing Roof Plan
Existing Ground Floor Plan

Drawing Title

West Sussex BN15 8LL
Lancing
3 Vincent Close
Location

Mr C. Dixon
Client


17 Penfolds drive, Rowlands, West Sussex PO15 6LA
tel 01403337167, email davidjohnston@gmail.com

TECSPEC
plan
view
build


REV	DATE	DRN	DESCRIPTION
#	17/03/17	DB	Drawing created.

PLANNING SERVICES
ADUR & WORTHING
DATE VALID
PLAN
AMENDMENT

Scale 1:100
Existing Roof Plan

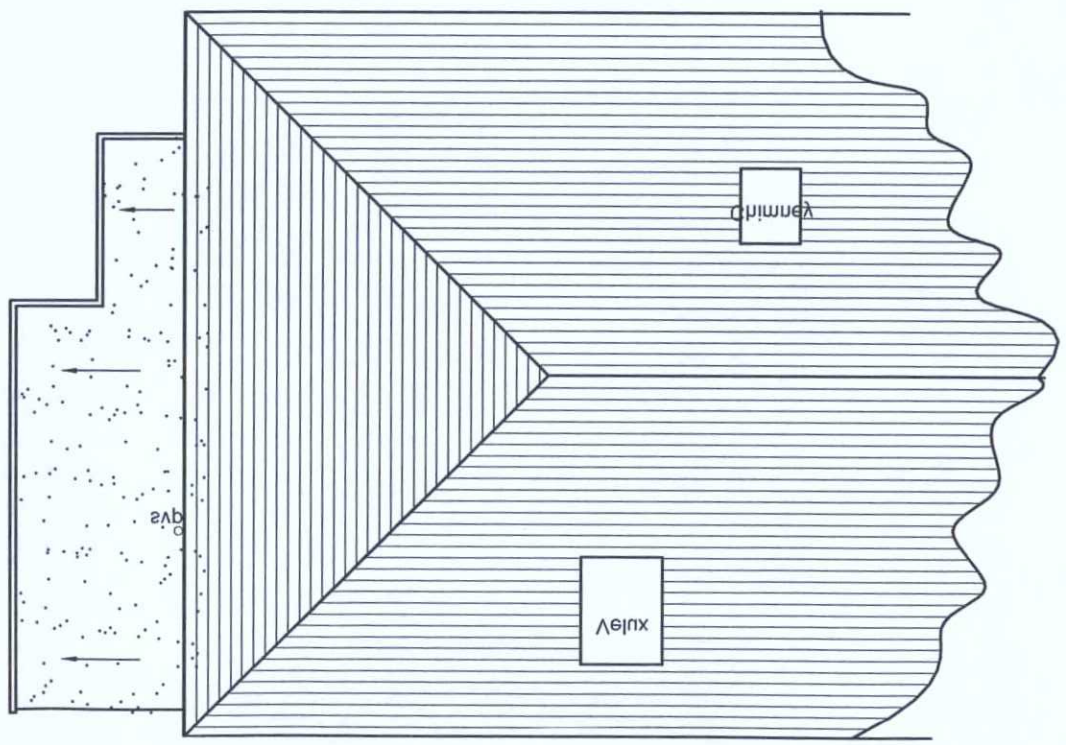

Scale 1:100
Existing Ground Floor Plan

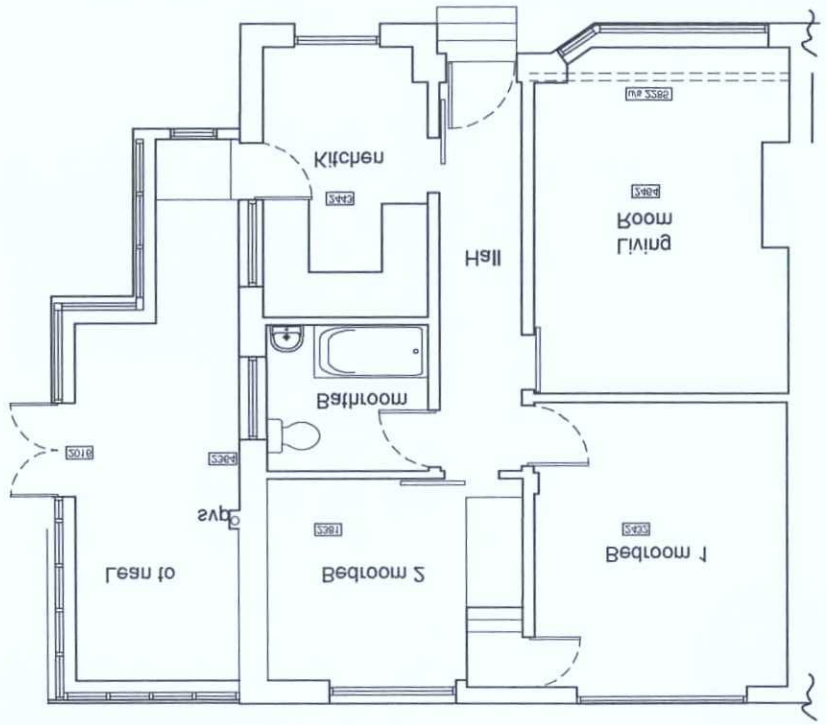

0 1 2 3 4 5 10
1:100 Scale Bar (Metres)

NORTH

© THIS DRAWING IS THE COPYRIGHT OF TECSPEC.
NOTE
DO NOT SCALE FROM THIS DRAWING. ALL DIMENSIONS TO BE CHECKED AND AGREED BETWEEN THE GENERAL CONTRACTOR AND THE SUB-CONTRACTORS AND SUPPLIERS. ALL DIMENSIONS ARE IN MILLIMETRES. IF IN DOUBT ASK. THIS DRAWING MAY BE SCALED FOR PLANNING PURPOSES ONLY. ALL WORKS OR MATERIALS INDICATED ON THE DRAWING ARE TO BE CARRIED OUT IN ACCORDANCE WITH THE RELEVANT CODES OF PRACTICE OR RECOGNISED TRADE ASSOCIATION RECOMMENDATIONS AND PUBLICATIONS. REALTING TO SUB-CONTRACTORS OR SUPPLIERS WORK MUST