AMENDMENT

ADUR & WORTHING
PLANNING SERVICES
PLAN AWDM 0262/17
DATE VALID 17 MAY 2017

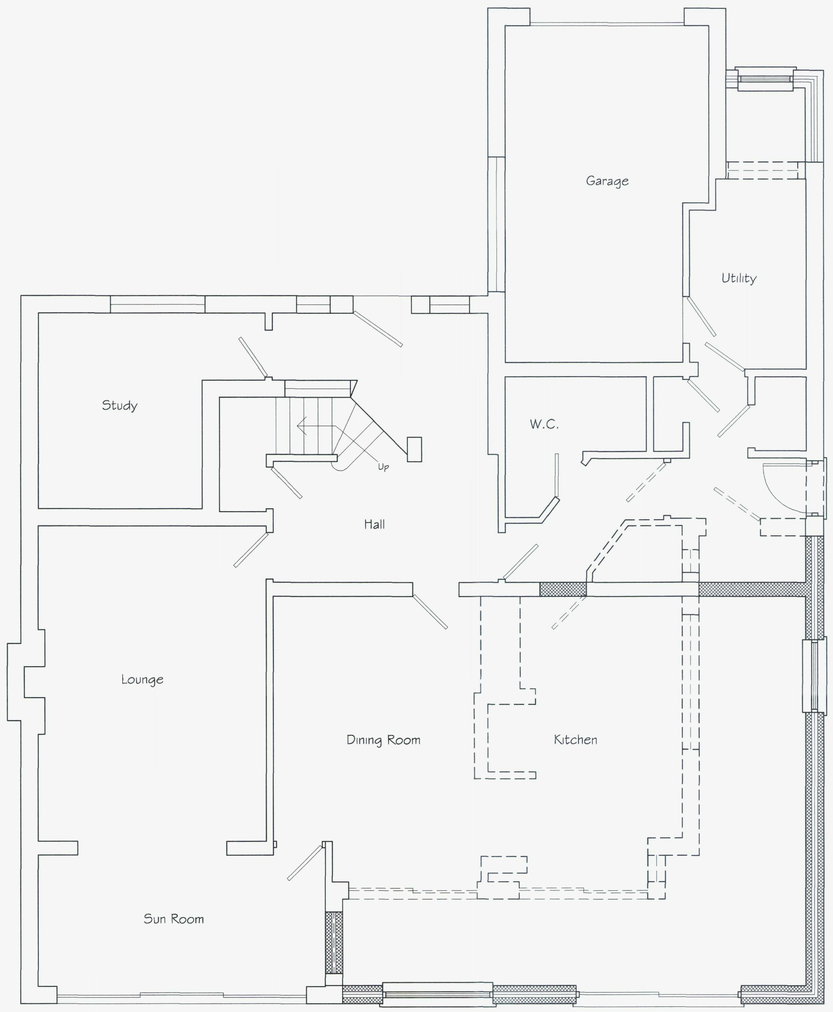

Proposed Ground Floor Plan

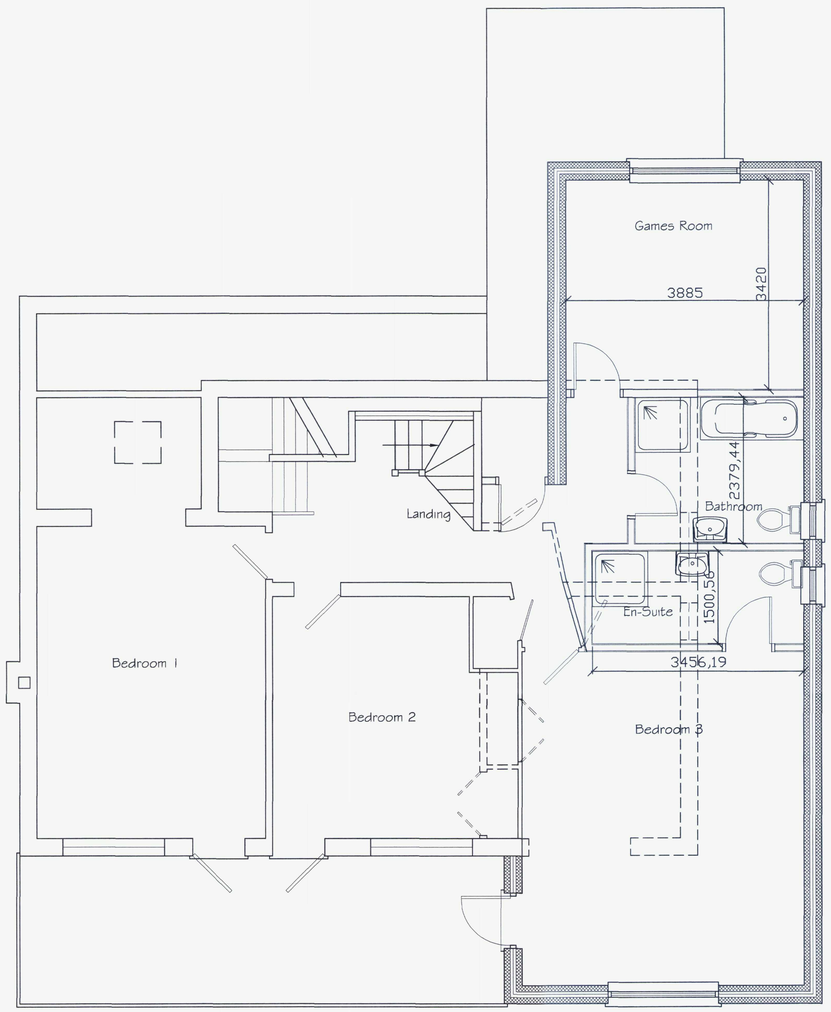

Proposed First Floor Plan

0 0.5 1 2 3 4 5 6 7 8 9 10

SCALE 1:50

Tony Rogers
Building Consultants
Address: 40 Dawn Crescent, Upper Beeding
West Sussex, BN44 3WH
Telephone: 01903 815225 Fax: 01903 815225

Rev.	Date:	Revision Description:
A	April 2017	Extensions reduced in size

Client: Mr & Mrs B Thompson

Address: 48 Old Fort Road
Shoreham Beach
West Sussex
BN43 5RJ

Project: Proposed side and rear extension, proposed floor plans

Scale: 1:50 1:100
Paper Size A1

Date: July 2016

Drawing No: 16/1158/03

Drawn By: AWR Revision: A