

PROPOSED PLANS

AMENDMENT


ADUR & WORTHING PLANNING SERVICES
PLAN No. ADUR/0410/17
DATE VALID 15 MAY 2017

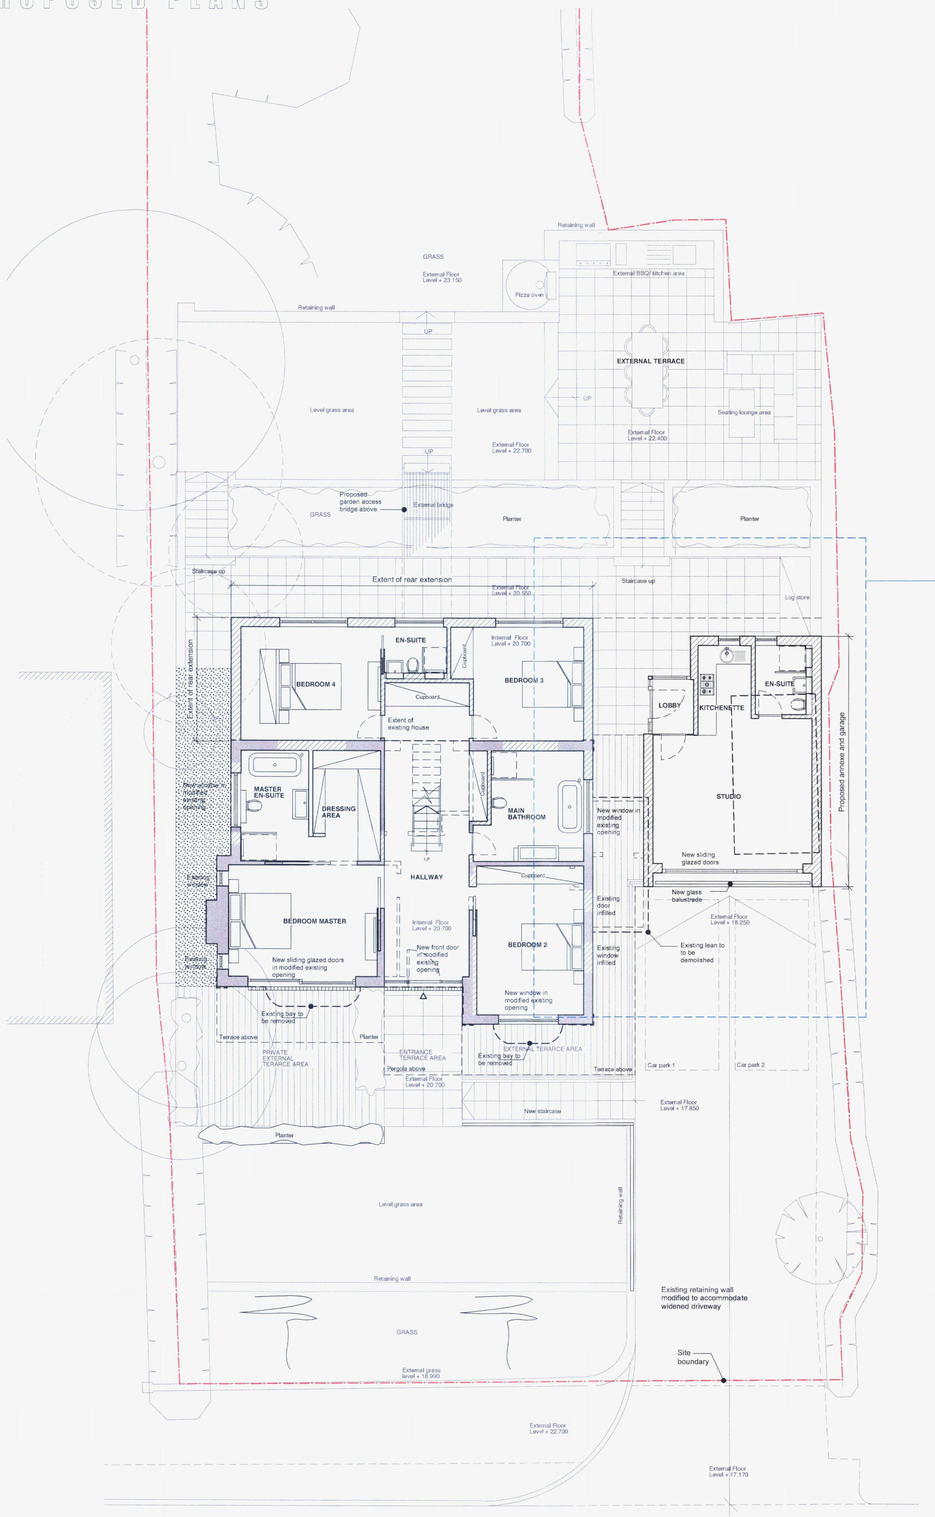

09 PROPOSED GROUND FLOOR PLAN
Scale 1:100

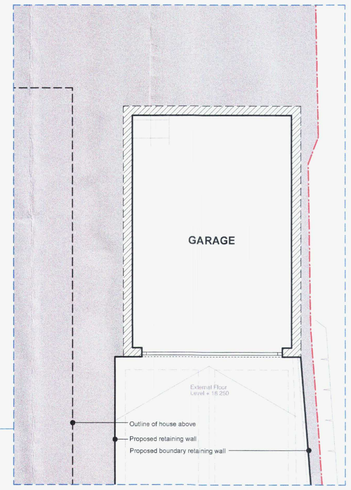

10 PROPOSED PART LWR GRD FLOOR PLAN
Scale 1:100

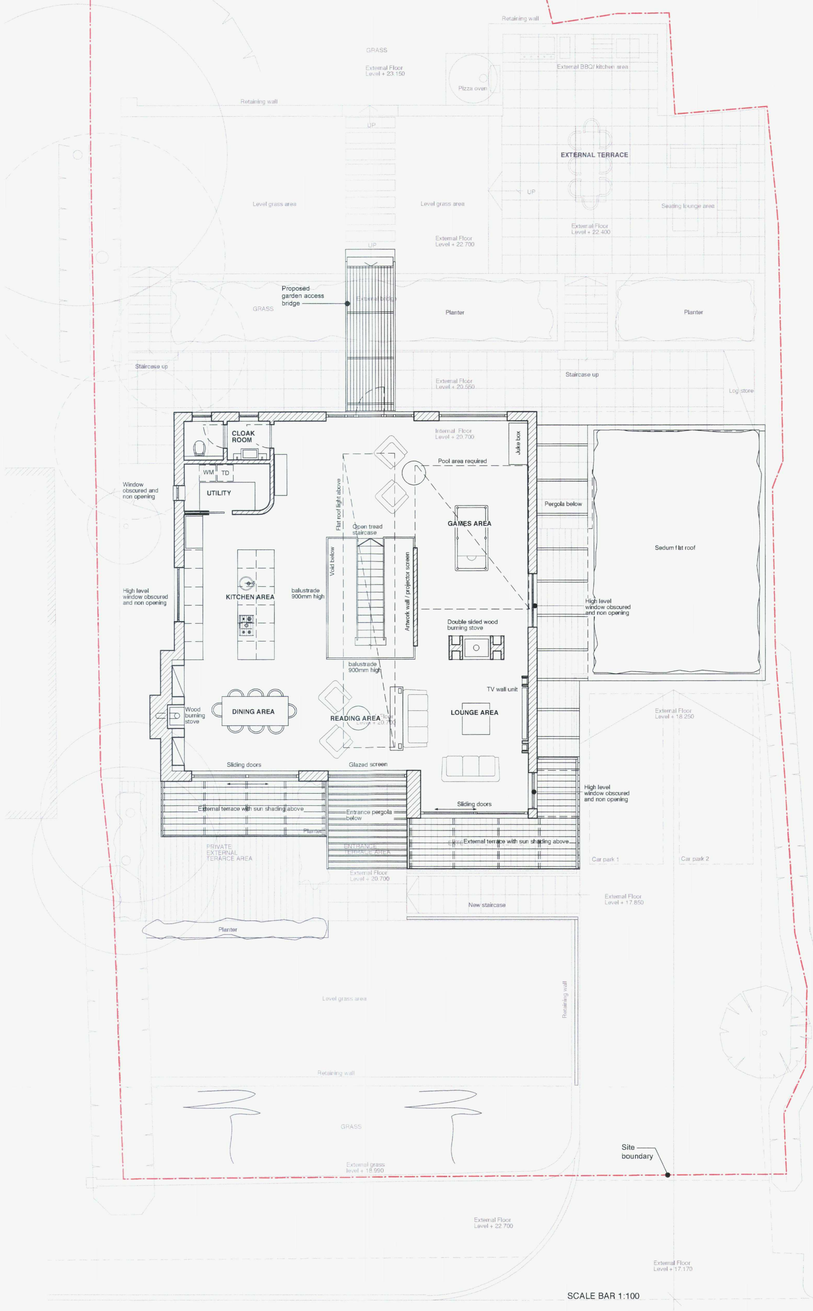

11 PROPOSED FIRST FLOOR PLAN
Scale 1:100

EXISTING WALLS

NEW WALLS

SCALE BAR 1:100

0 1 2 3 4 5 6 7 8 9 10 M

REVISION A 02.05.17 - windows to the east and west elevation to be obscured and non opening

dh:design_ architectural design consultancy

Job Name: 8 Fairview Road, Lancing

Status: PLANNING
Drawing Title: PROPOSED PLANS
Date: MARCH 17
Scale: 1:100 @ A1
Job Ref: SL_8FVR_10_16
Drawing Number: L-103 revision B

© Architects reserved - Do not scale off drawing
All dimensions to be checked on site