

PROPOSED ROOF PLAN & ELEVATIONS

AMENDMENT


ADUR & WORTHING PLANNING SERVICES
PLAN AWDM/0410/17
DATE VALID 15 MAY 2017

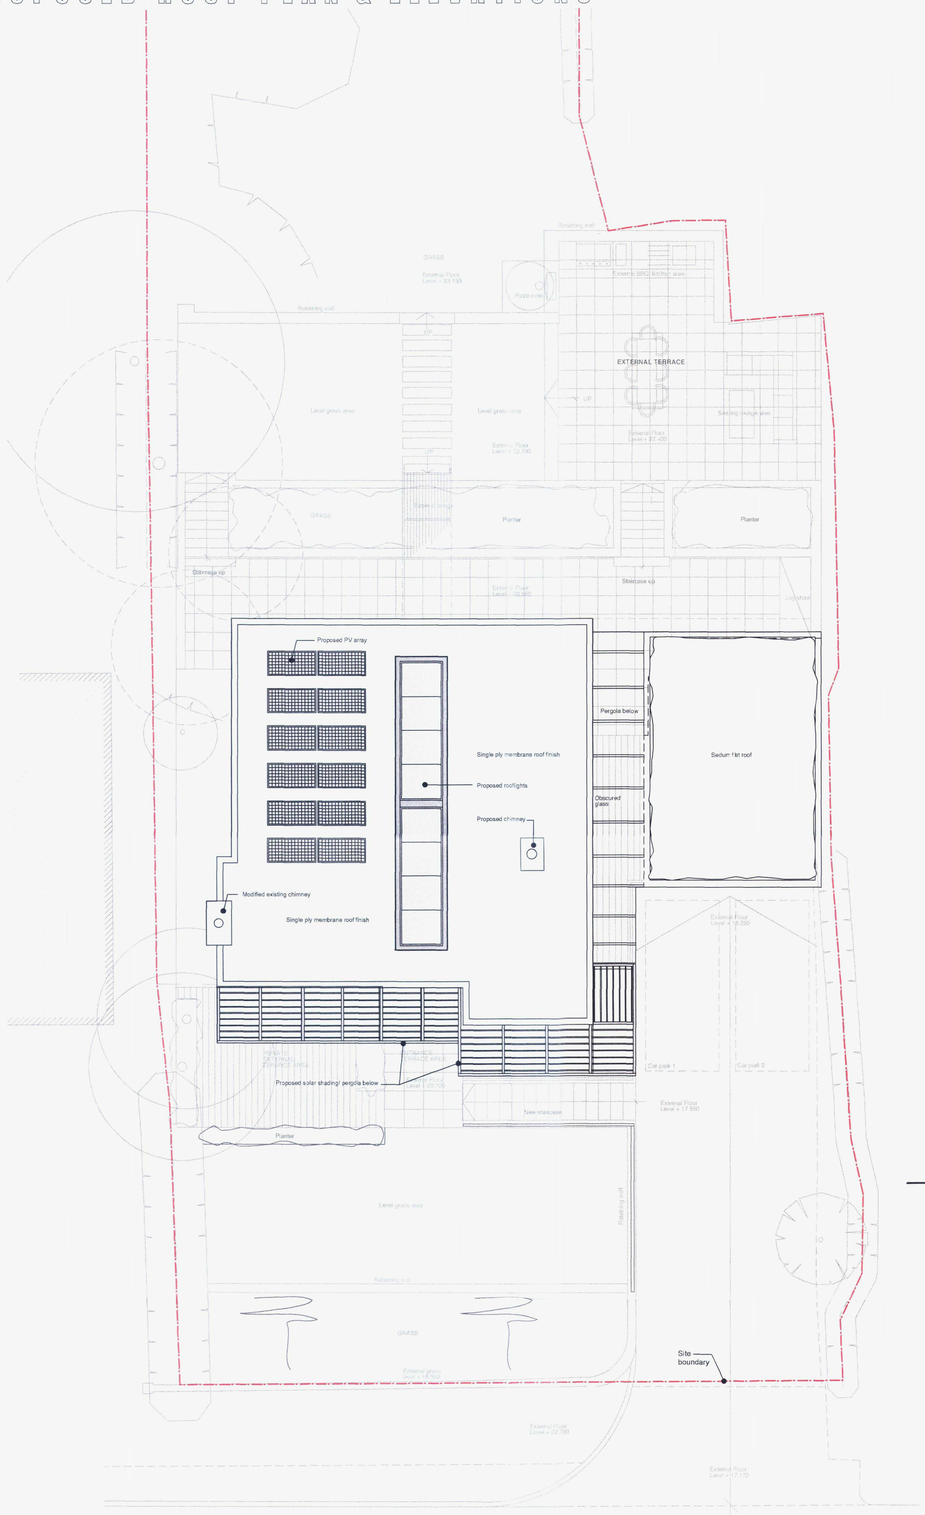


12 PROPOSED ROOF PLAN
Scale 1:100

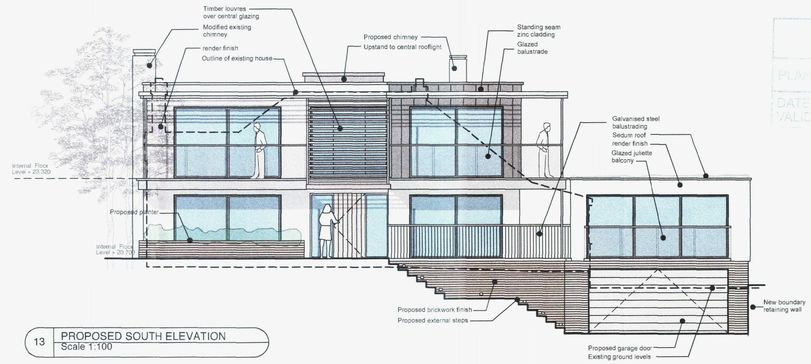


13 PROPOSED SOUTH ELEVATION
Scale 1:100

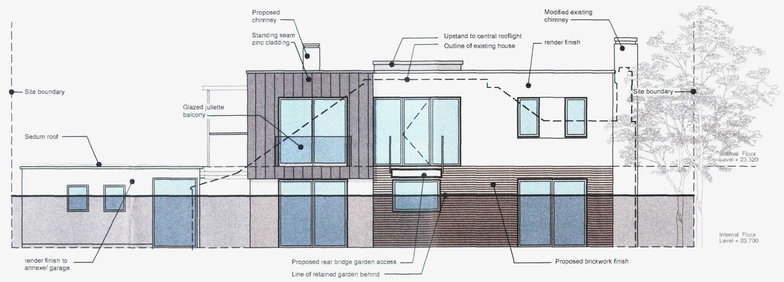

14 PROPOSED NORTH ELEVATION
Scale 1:100

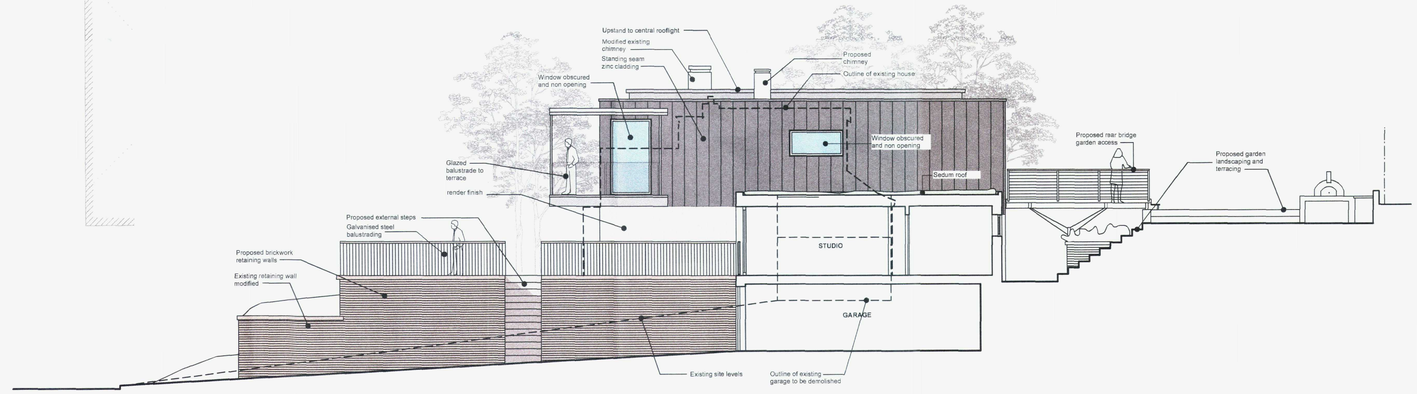

12 PROPOSED EAST ELEVATION
Scale 1:100

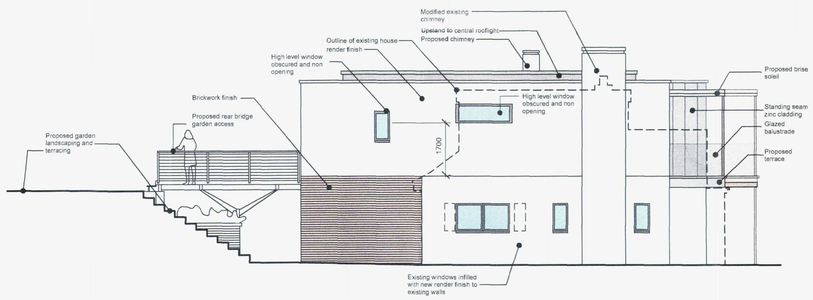

13 PROPOSED WEST ELEVATION
Scale 1:100

SCALE BAR 1:100

0 1 2 3 4 5 6 7 8 9 10 M

REVISION A 02.05.17 - windows to the east and west elevation to be obscured and non opening

dh:design_ architectural design consultancy

Job Name	8 Fairview Road, Lancing
Status	PLANNING
Drawing Title	PROPOSED ROOF PLAN & ELEVATIONS
Date	MARCH 17
Scale	1:100 @ A1
Job Ref	SL_8FVR_10_16
Drawing Number	L-104 revision C

© All rights reserved - Do not scale off drawing
All dimensions to be checked on site