
Weppons, Ravens Road

ADUR & WORTHING
PLANNING SERVICES

PLAN	AWDM/ 1341/14
DATE VALID	25 SEP 2014

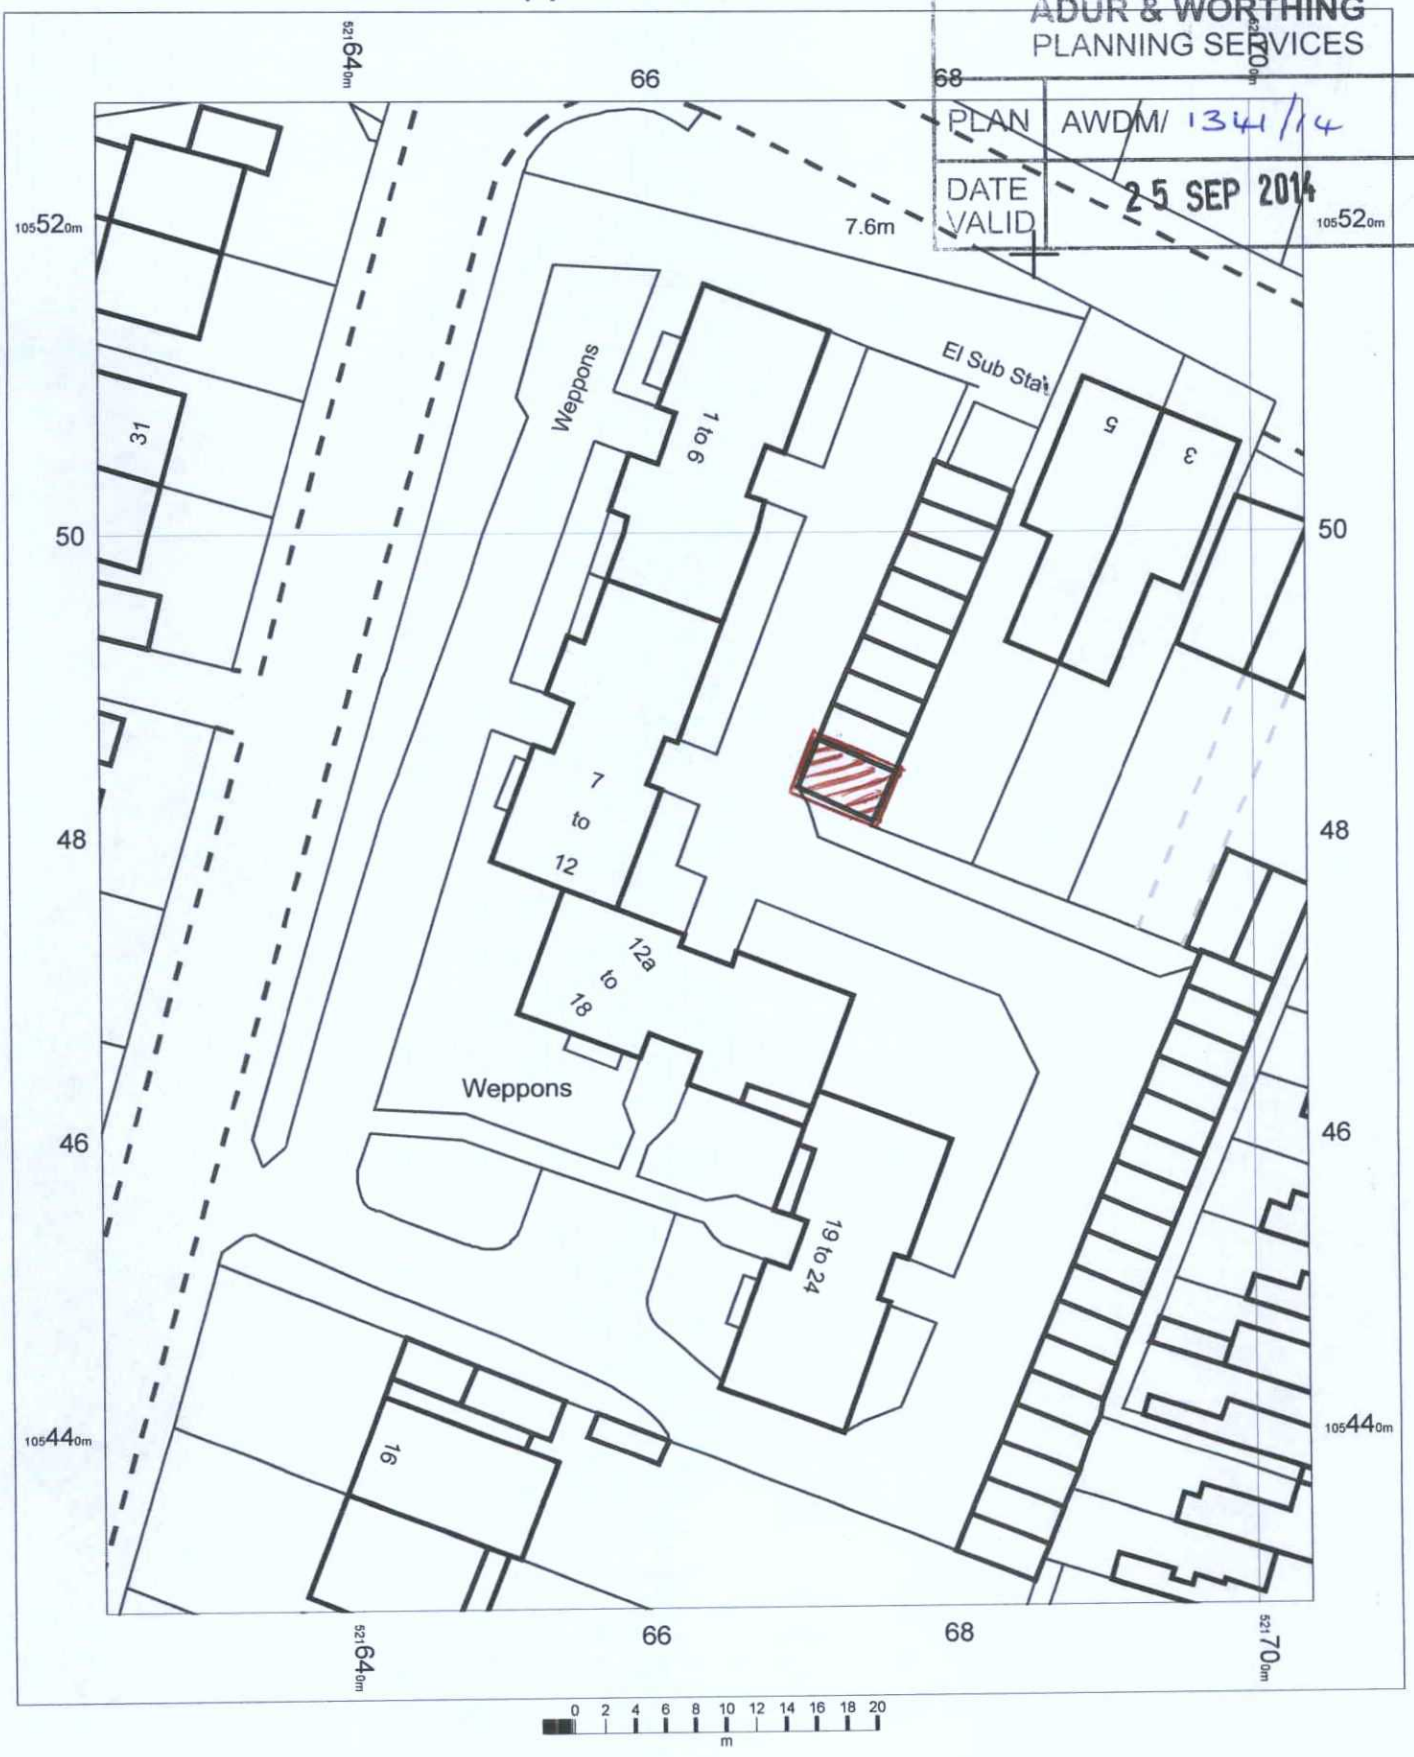

N

OS MasterMap 1250/2500/10000 scale
19 September 2014, ID: BLJT-00361709
www.planningapplicationmaps.co.uk

1:500 scale print at A4, Centre: 521664 E, 105479 N

©Crown Copyright Ordnance Survey. Licence no. 100051661

Mapping sourced from Ordnance Survey

bluejet mapping