



Existing Ground Floor Plan
Scale 1:50 @A1 / 1:100@A3

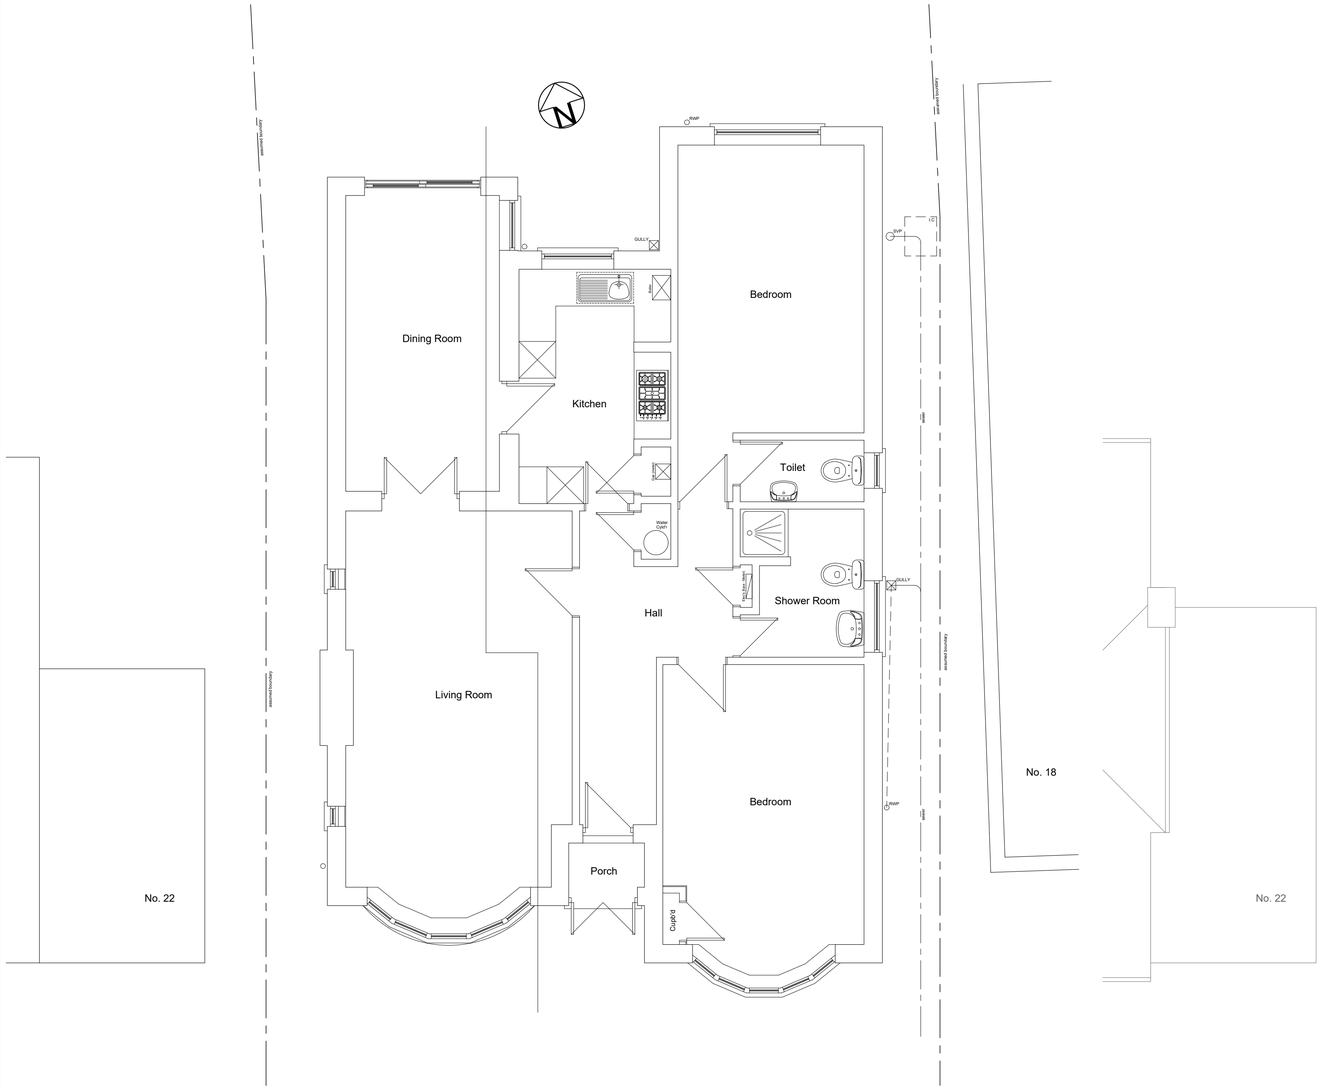

Existing First Floor Plan
Scale 1:50 @A1 / 1:100@A3

Notes

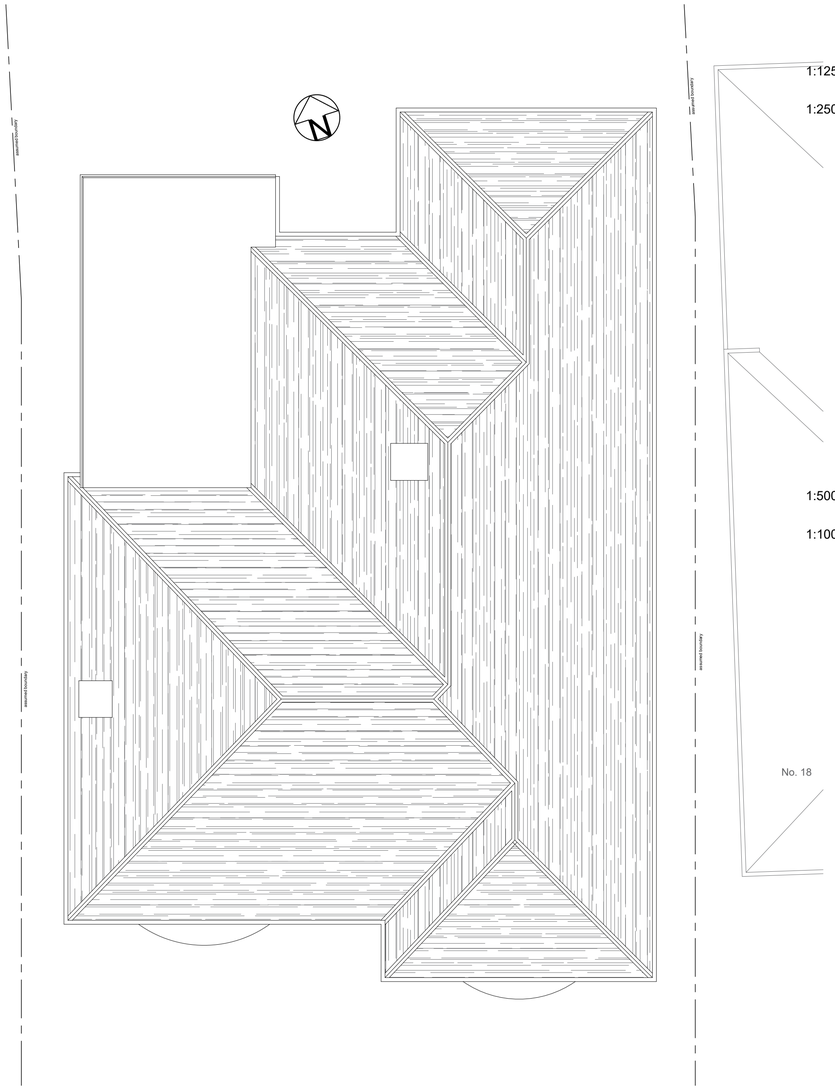

Location Plan (Existing)
Scale 1:1250 @A1 / 1:2500@A3

1:1250
0 25 50 75 100
Scale in Meters

1:2500
0 50 100 150 200
Scale in Meters



Site Plan (Existing)
Scale 1:500 @A1 / 1:1000@A3

1:500
0 10 20 30 40
Scale in Meters

1:1000
0 25 50 75
Scale in Meters

1:200
0 5
Scale in Meters

1:100
0 2.5 5 7.5 10
Scale in Meters

1:50
0 1 2 3 4 5 6 7 8 9 10
Scale in Meters

Rev.	Date	Revision Detail / Comments

Amendments

RSD
Rob Shepherd Designs
Affordable Building Plans
87a Mile Oak Road, Portslade, Brighton, Sussex. BN41 2PJ
E-mail:- rob.brightonbuildingplans@gmail.com Tel:- 07917 331264 Web:- www.brightonbuildingplans.co.uk

Client.....
Will Machin

Project.....
20 Windlesham Road, Shoreham

Drawing Title.....
Exisitng Floor and roof Plans

DWG No..... 2017/033-04
Rev..... B

Drawn By..... RDS
Date..... 24/10/2017

Drawing Scale..... Varies @ A1/A3

Do Not Scale off Drawings
Check all Dimensions on site before all works are commenced
All Goods, Materials & Workmanship to conform with current Building Regs
© Copyright of Rob Shepherd Designs

Rob Shepherd Designs
Email; rob.brightonbuildingplans@gmail.com Tel; 07917 331264
87a Mile Oak Road, Portslade, Brighton, Sussex. Bn41 2PJ