ADUR & WORTHING
PLANNING SERVICES

PLAN	AWDM/1543/13
DATE VALID	11 DEC 2013

M.J.J. TANNER
SOUTH HAMBYE
16 NORTH LANE
EAST PRESTON
WEST SUSSEX BN16 1DA
TEL/FAX: 01903 771211


REVISIONS

Mr I Pinkus
25 Lancing Park
Lancing
BN15 8RT


Rooms in the roof with
gable end front and
rear and side dormer

Location Plan & Block Plan

DATE	Nov 2013
SCALE	1:1250 , 1:500
DRG No	915-1

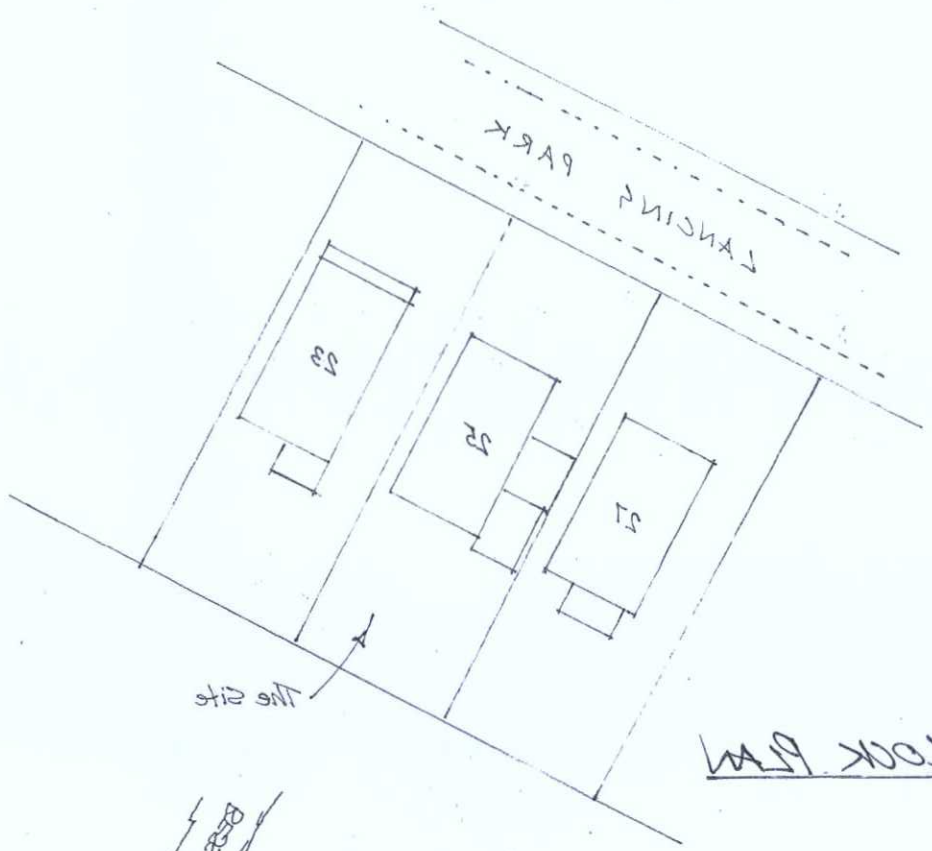

1:500 Block Plan

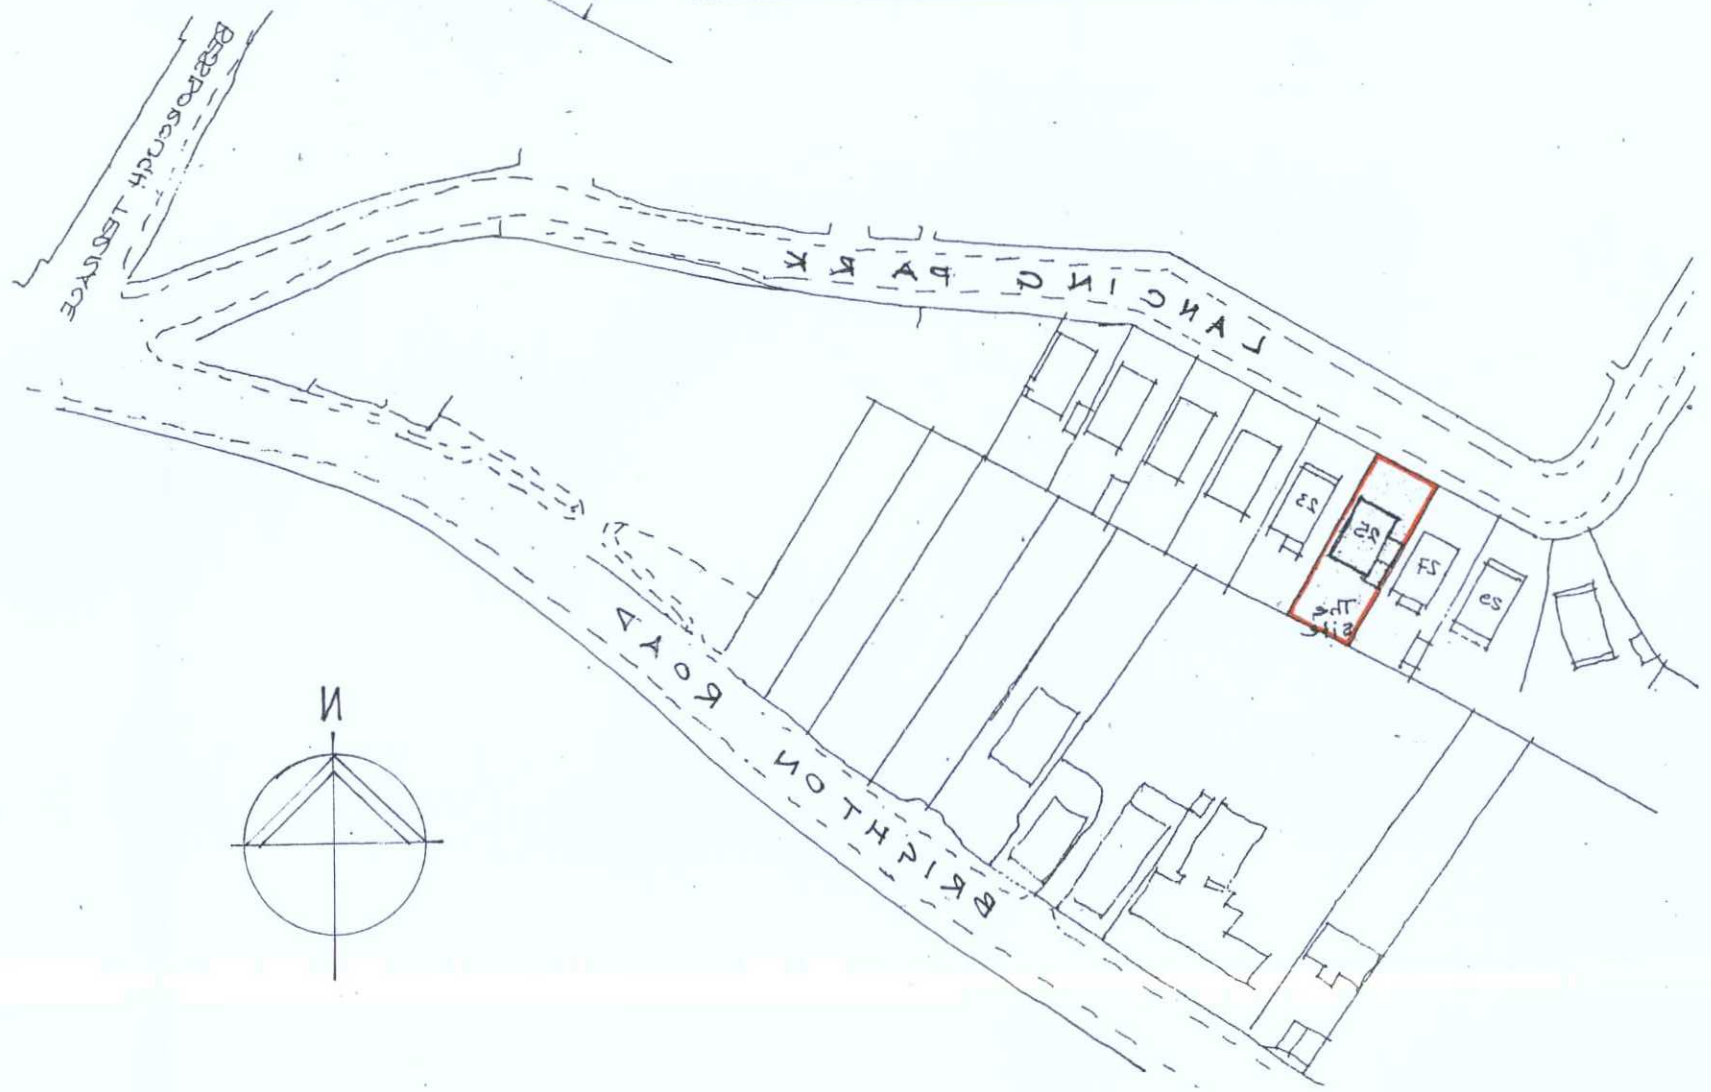

Location Plan 1:1250