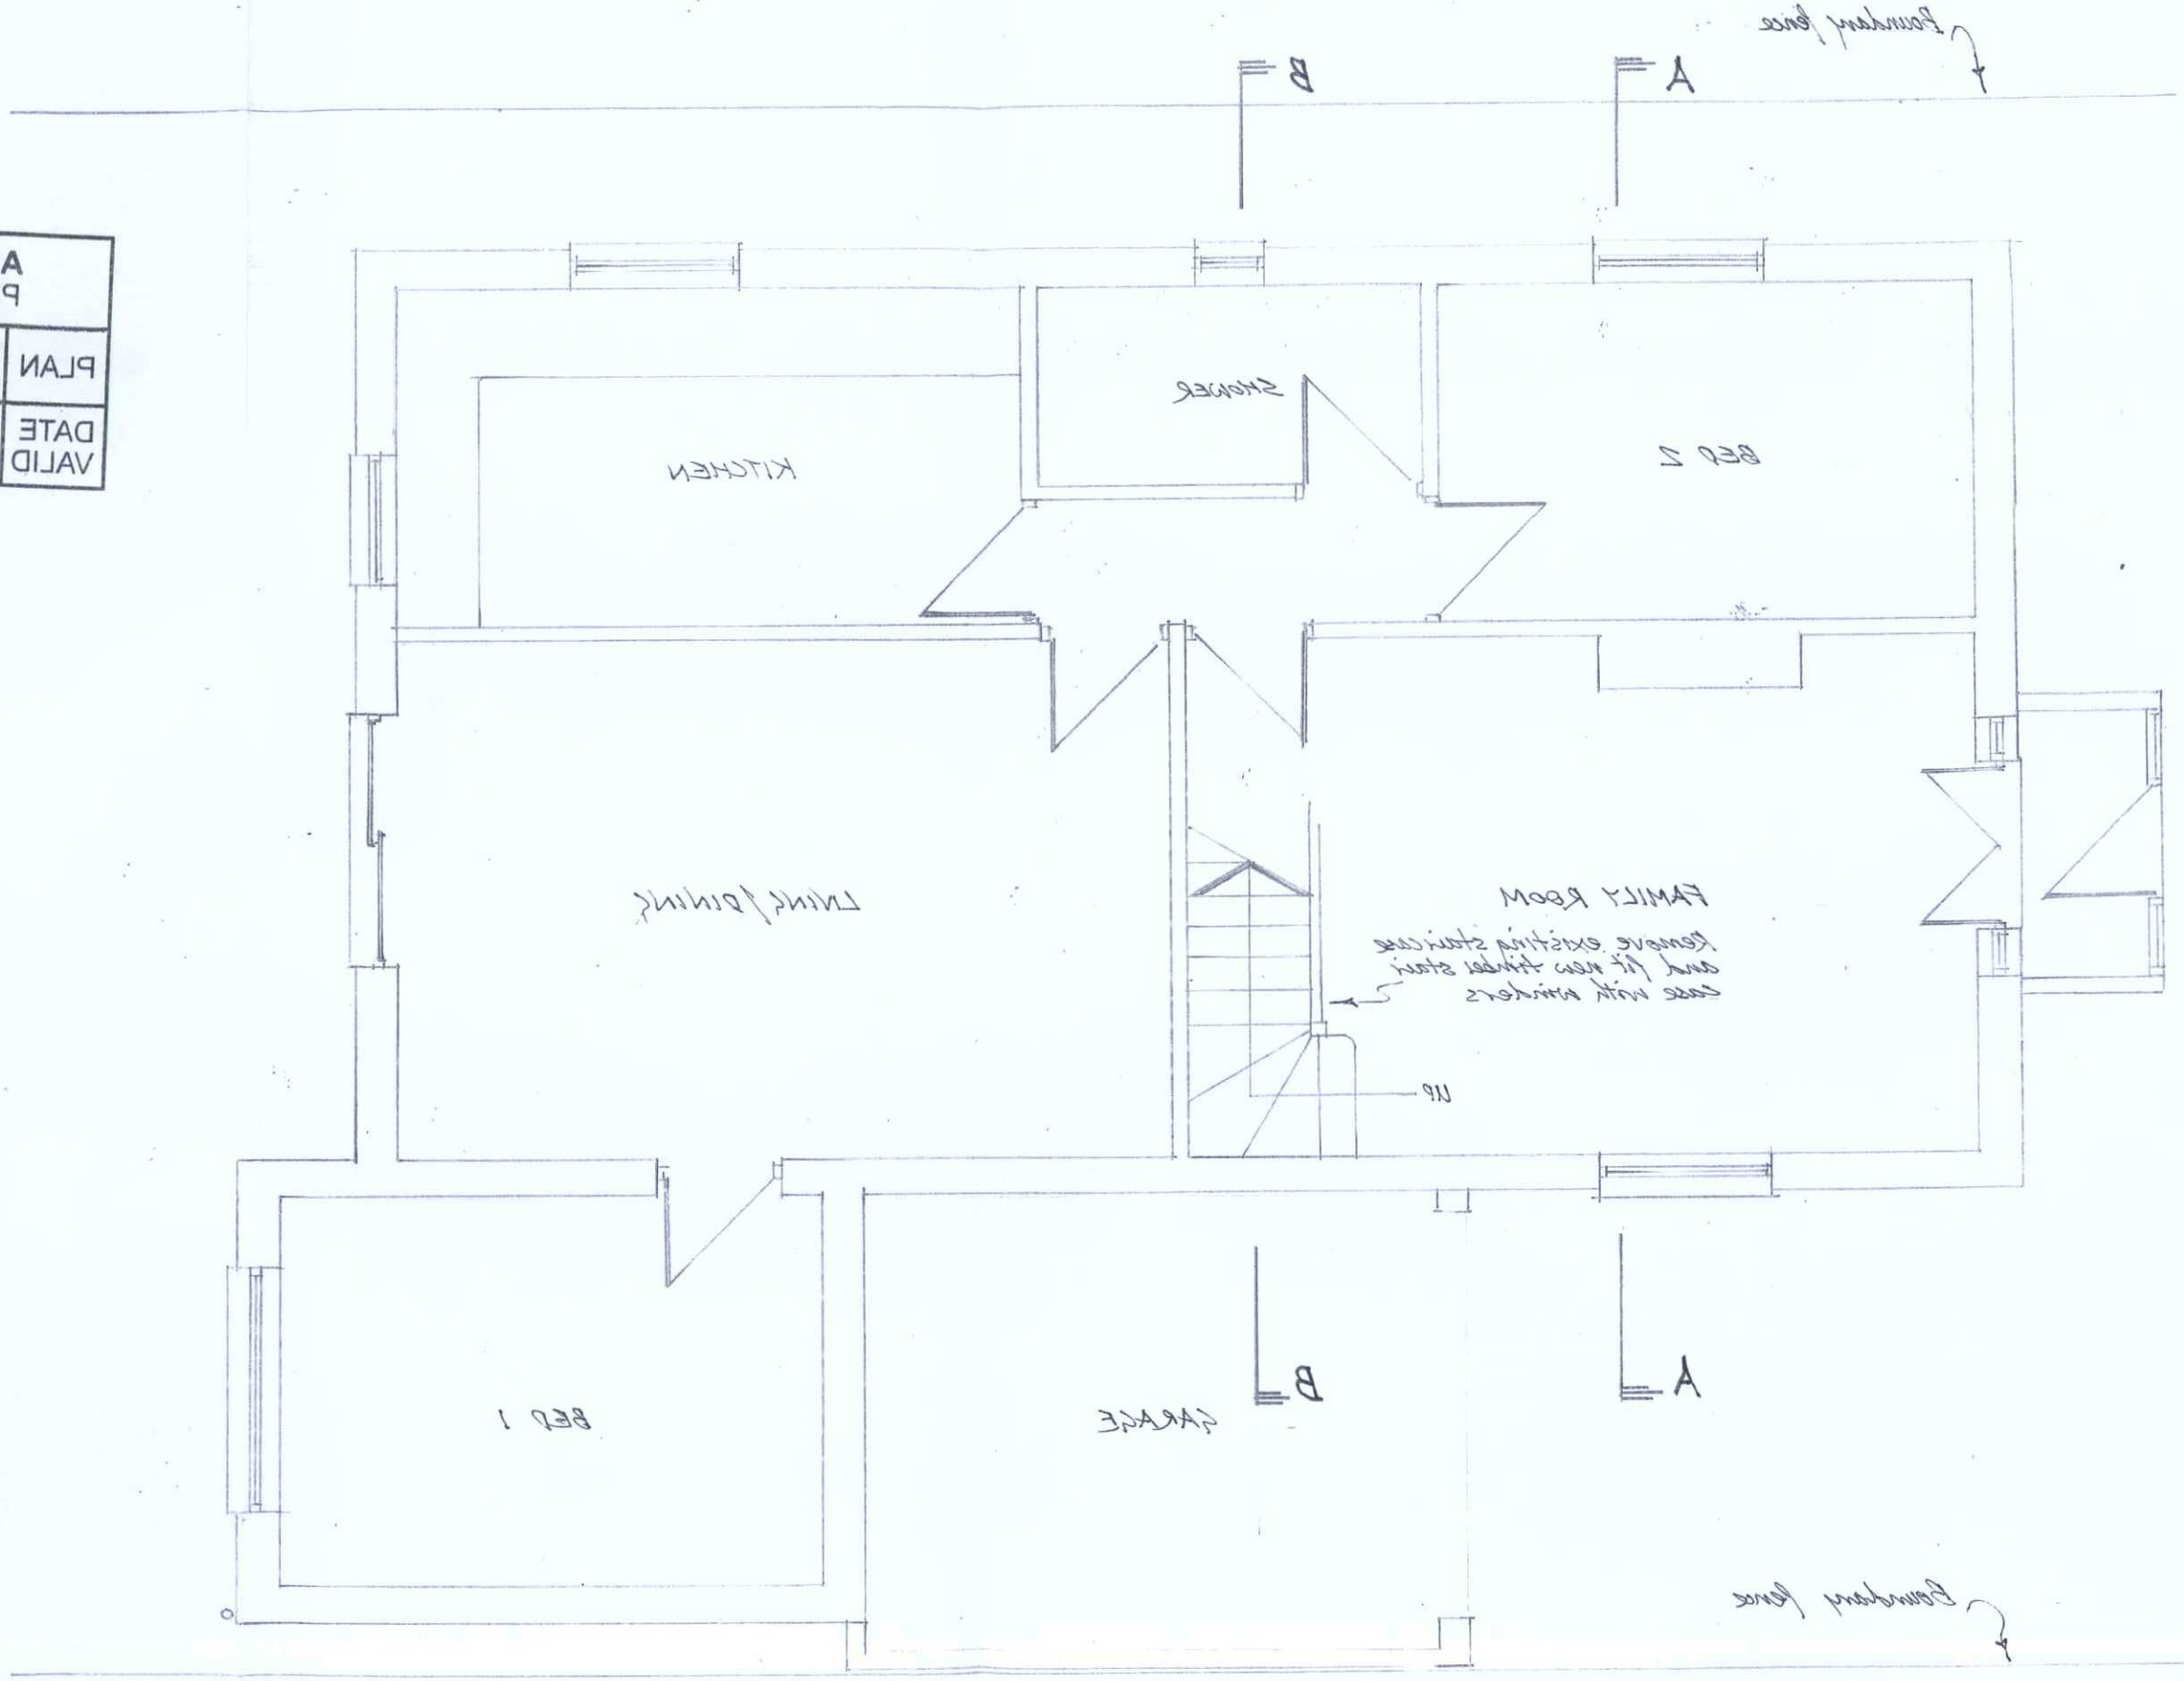


EXISTING FLOOR PLAN AS EXISTING

DRG No	915 - 2
SCALE	1:50
DATE	Nov 2013

EXISTING FLOOR PLAN

ROOMS IN THE ROOF WITH GABLE ENDS FRONT AND REAR AND SIDE DORMER

Mr I PINKUS
25 LANCING PARK
LANCING
BN15 8RF

M.J.J. TANNER
SOUTH HAMBYE
16 NORTH LANE
EAST PRESTON
WEST SUSSEX BN16 1DA
TEL/FAX: 01903 772411

REVISIONS

ADUR & WORTHING
PLANNING SERVICES

PLAN	AWDM/ 1543/13
DATE VALID	11 DEC 2013