
NEW FIRST FLOOR EXTENSION

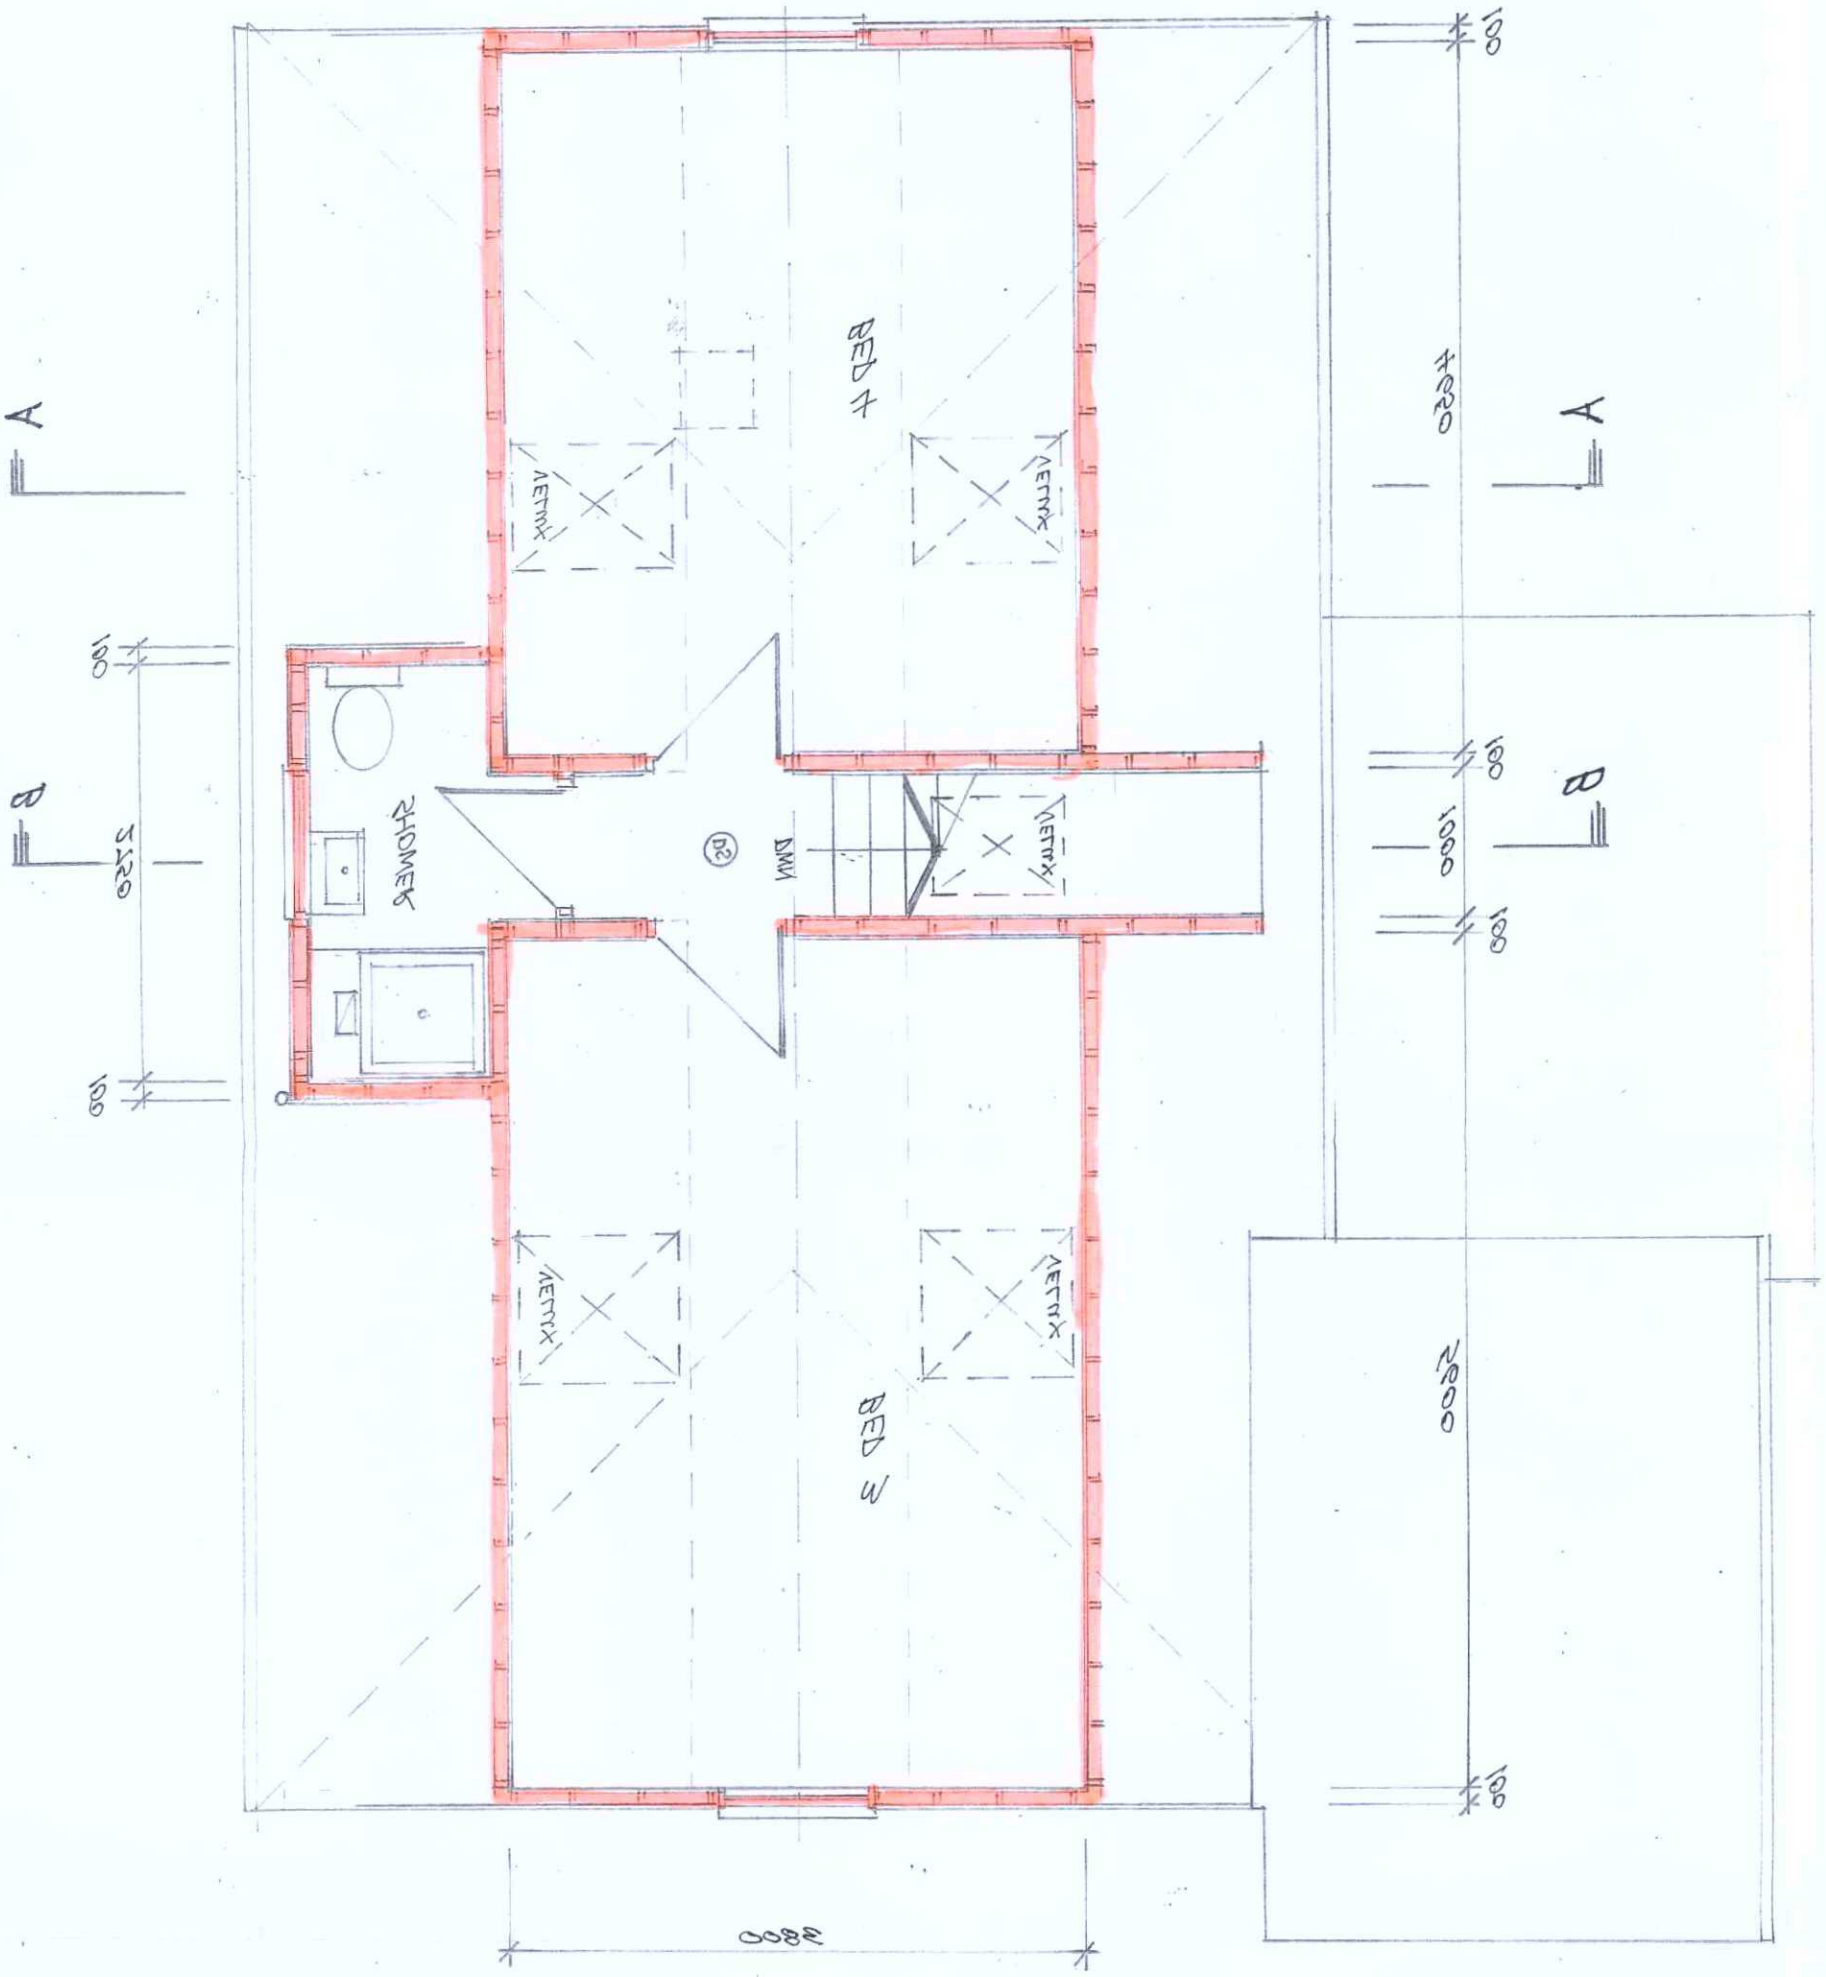

DRG No	3 - SIS
SCALE	1:50
DATE	Nov 2013

FIRST FLOOR PLAN

EXTENSION AND SIDE DORMER

PARIS SOC

LANCING

BN15 8QY

MR I DICKINS

M.J.J. TANNER
SOUTH HAMBYE
16 NORTH LANE
EAST SUSSEX BN16 1DA
TELFAX: 01903 774211

REVISIONS

PLAN	AMDM 19/3/13
DATE VALID	11 DEC 2013

ADUR & WORTHING
PLANNING SERVICES