
Only figured dimensions are to be used. All dimensions to be checked on site.

Please note: Refer to 'type' of drawing below; planning drawings should only be treated as such.


Notes

ADUR & WORTHING PLANNING SERVICES
PLAN AWDM/1534/13
DATE VALID 06 DEC 2013

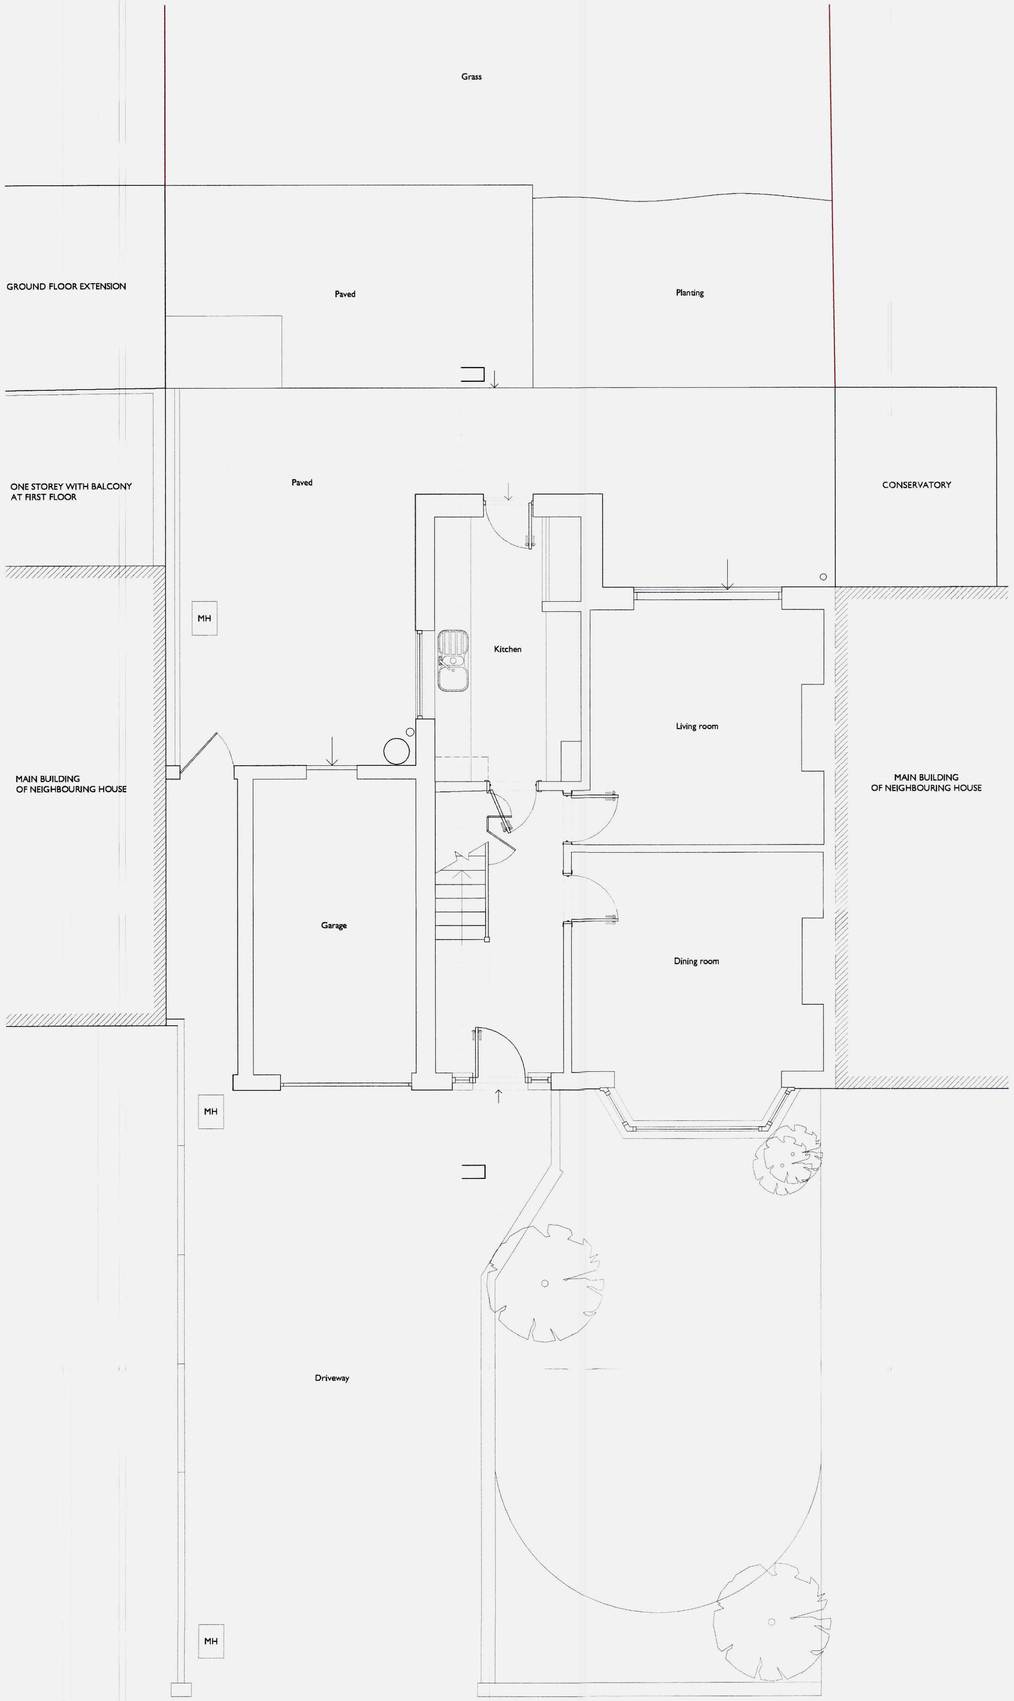


+00 existing ground floor plan - scale 1:50

Scale in Metres
0 1 5

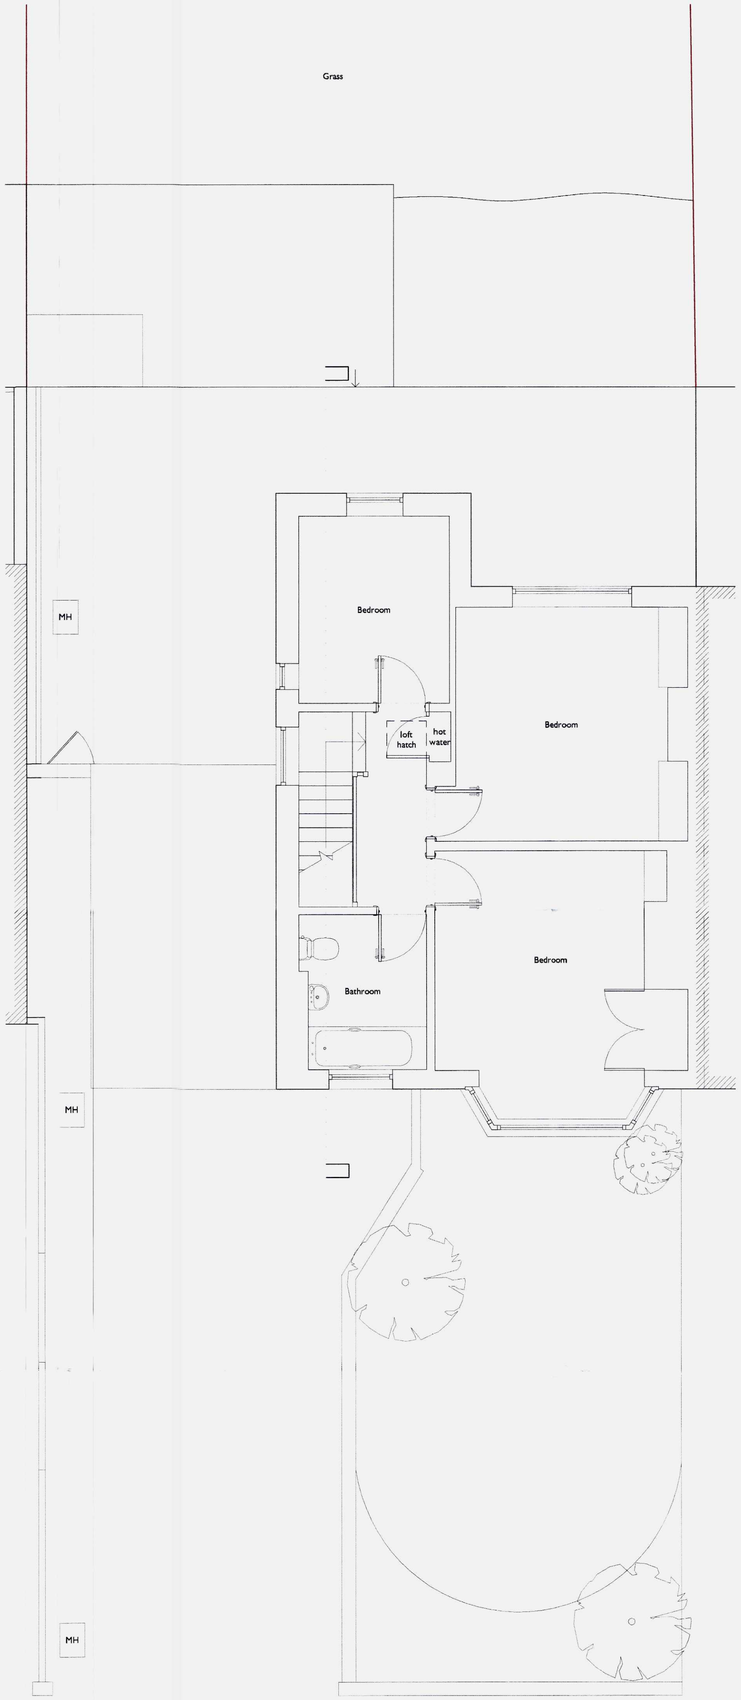

+01 existing first floor plan - scale 1:50

Scale in Metres
0 1 5

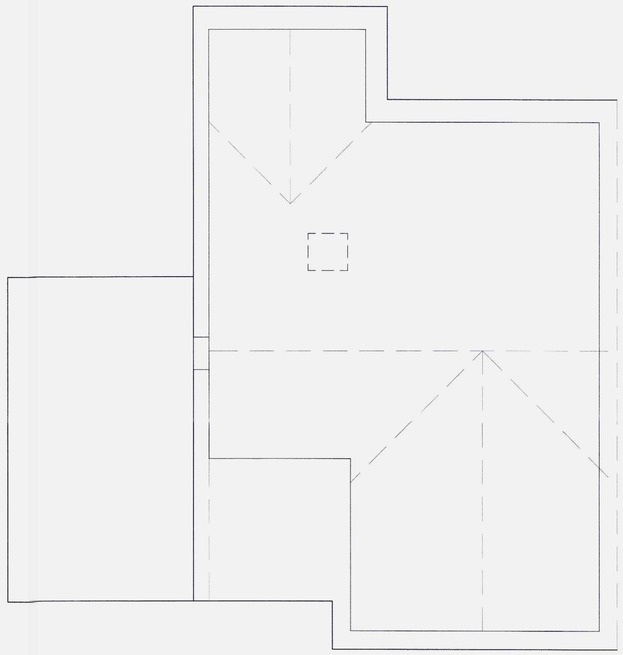

+RF existing roof plan - scale 1:50

APPLICATION FOR DETAILED
PLANNING CONSENT

REVISION

Liam Russell Architects
architecture and development

The Studios, 3 Broad Reach Mews, Ropetackle, Shoreham by Sea, West Sussex, BN43 5EY, UK
- t +44 (0)845 180 3676 f +44(0)845 180 3675 www.liamrussellarchitects.com -
Liam Russell Architects Ltd registered in England and Wales 04758636

JOB	CHECKED
273 UPPER SHOREHAM ROAD SHOREHAM WEST SUSSEX BN43 6BB	LRA
	DRAWN: JM / EC
CLIENT	DATE
MR + MRS PHILLIPO	02.13
	SCALE: 1:50 @ A1 1:100 @ A3
DRAWING	REVISION
EXISTING PLANS	
	NUMBER
	0911-PA-002

DO NOT SCALE FROM THIS DRAWING. THIS DRAWING IS COPYRIGHT ©