


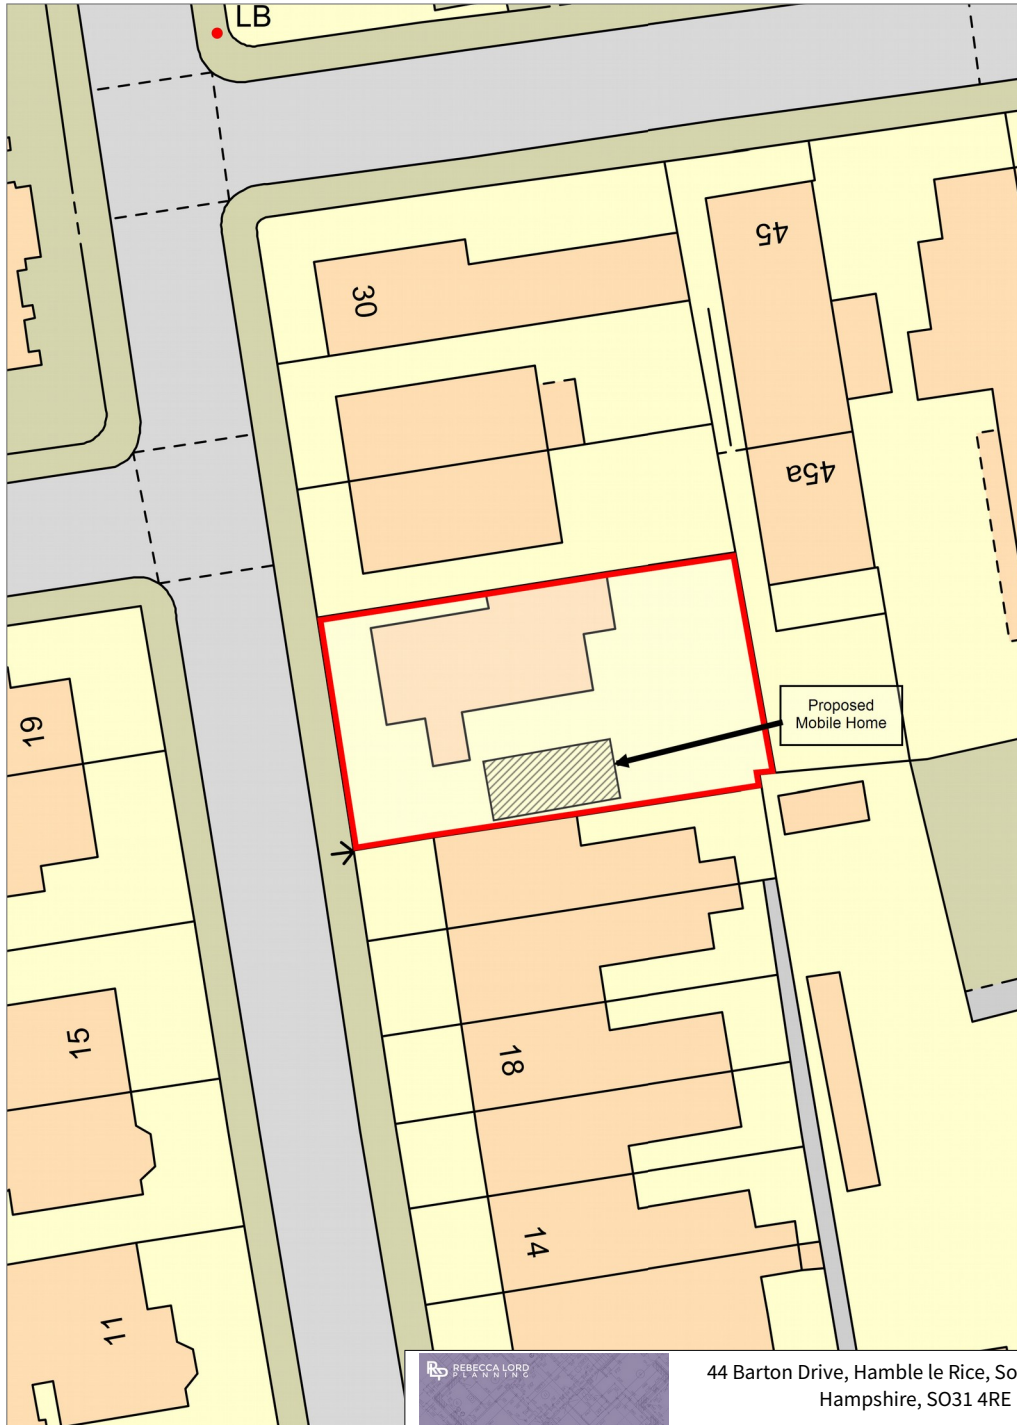

REBECCA LORD
PLANNING

44 Barton Drive, Hamble le Rice, Southampton,
Hampshire, SO31 4RE

07985643708

www.rlplanning.co.uk

Client: **Sarah Roche & Stuart Schooley**

Project: **24 Christchurch Road, Worthing, West Sussex, BN11 1JA**

Title: **Block Plan**

Scale: 1:500 @A4

Drawn By: RL

Date: 01 Jun 2026

Drawing No: RL/633/1