Site Location Plan:
Next Homebush Centre, Upper Shoreham Road, BN43 6TD

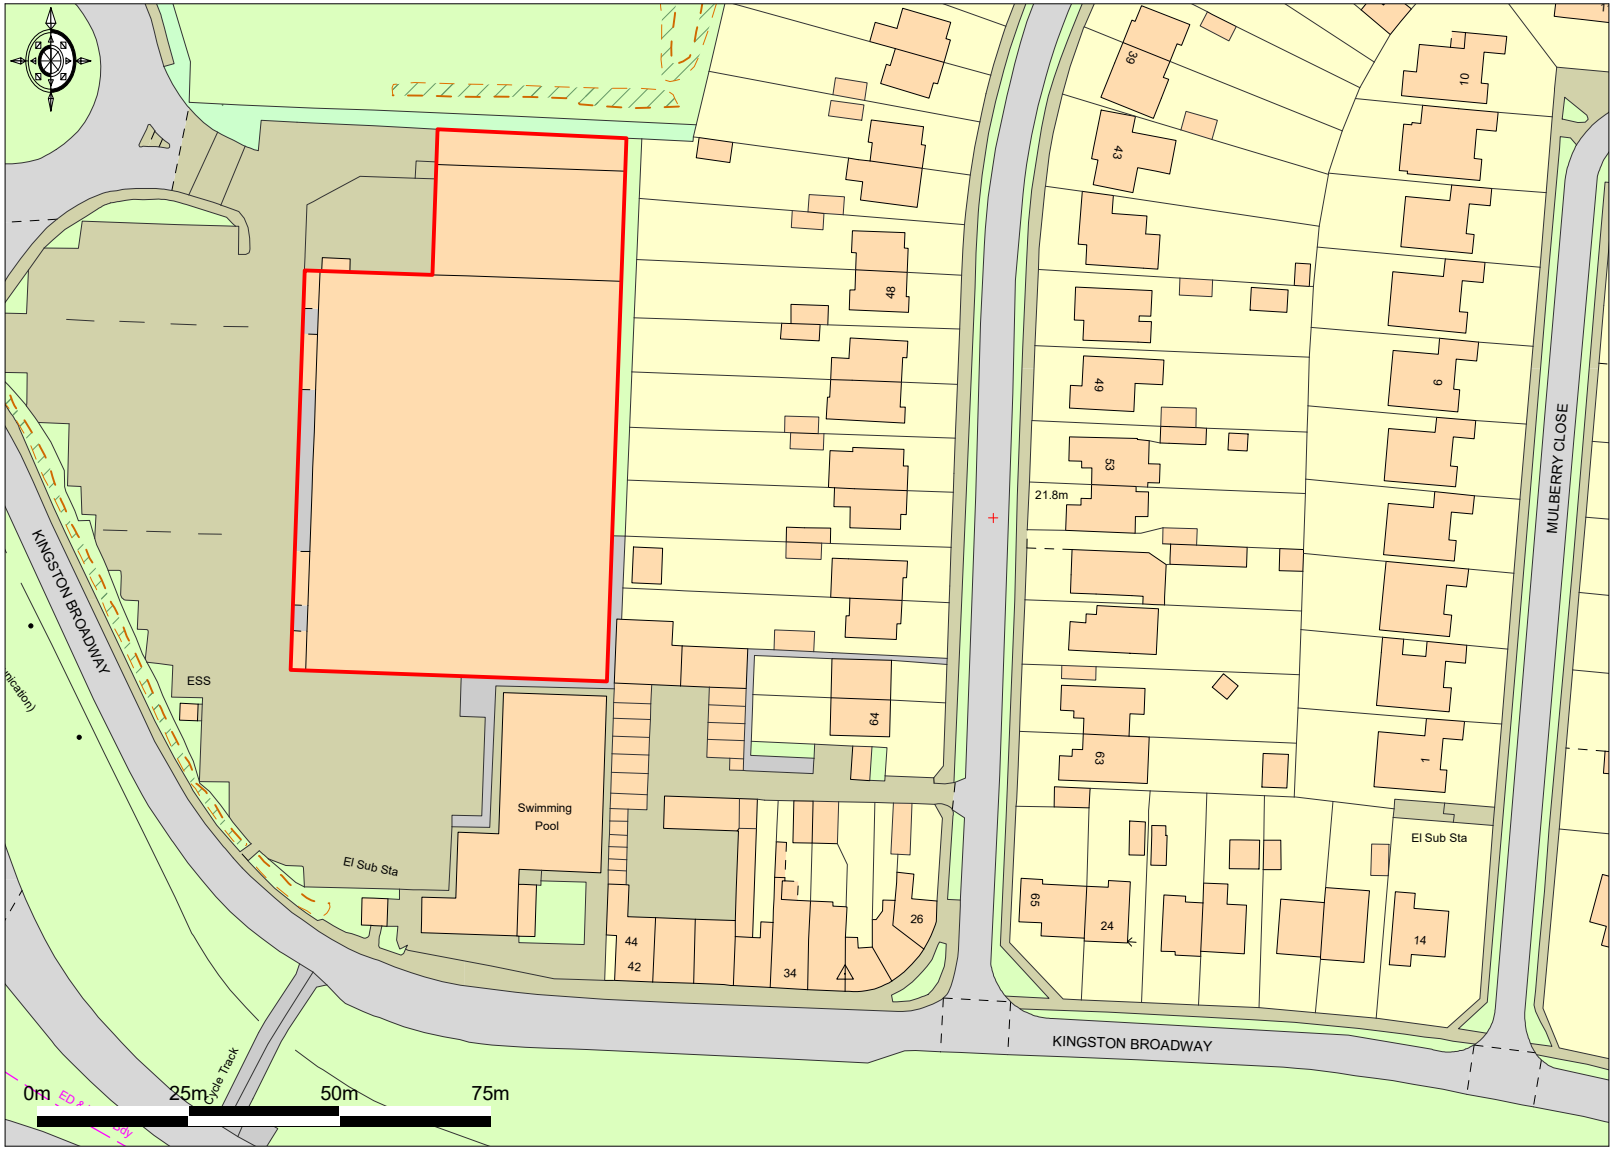

Ordnance Survey © Crown Copyright 2018. All rights reserved. Licence number 100022432. Plotted Scale - **1:1250**

Promap®
LANDMARK INFORMATION GROUP®